

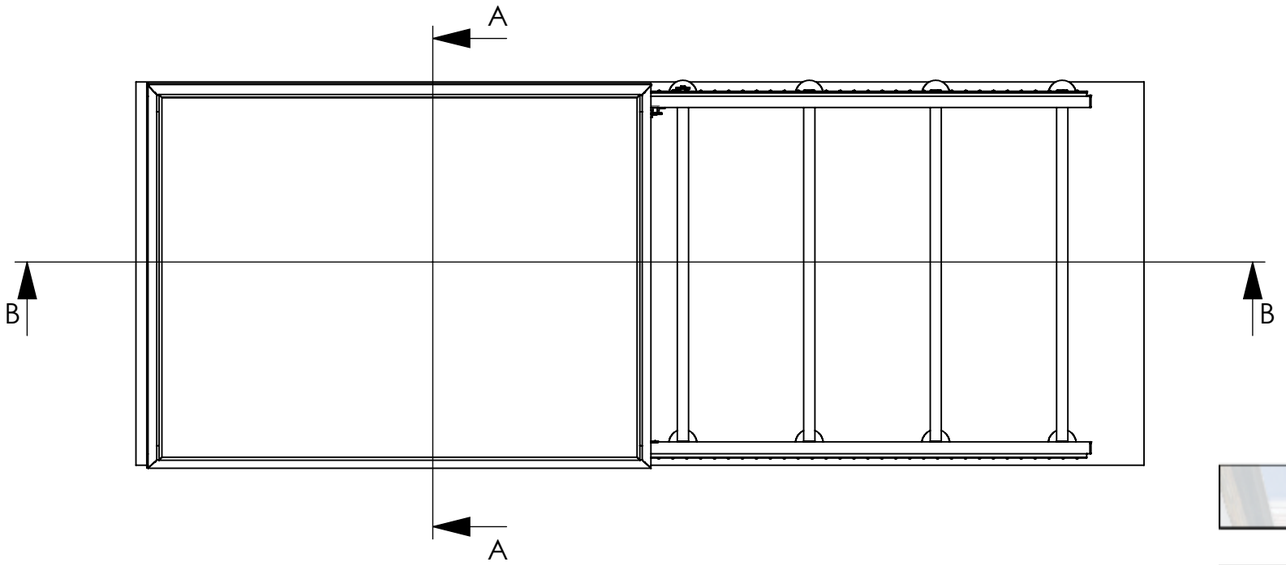



TOP VIEW

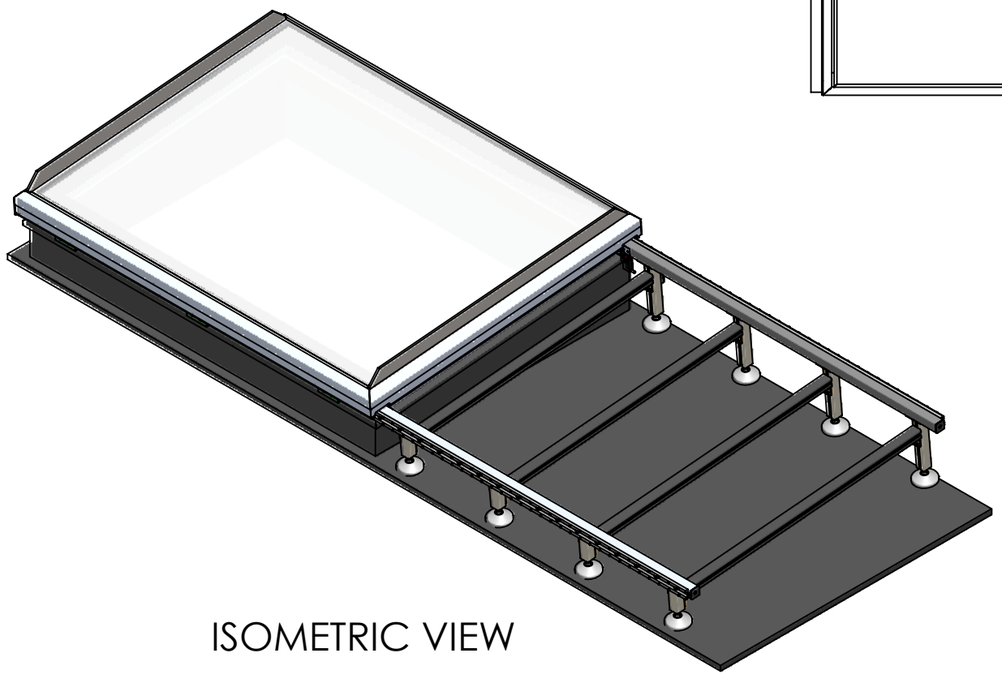

ISOMETRIC VIEW

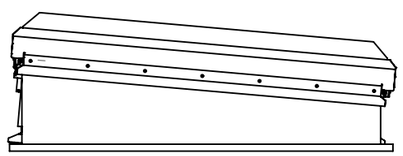

FRONT VIEW

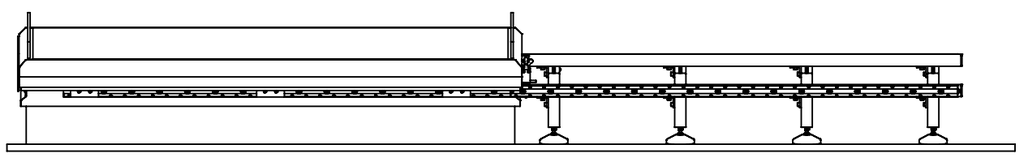

SIDE VIEW

REV.	DESCRIPTION	DATE	APPROVED
A	REVISED EXTENSION FRAME.	05/11/2019	WK
REVISIONS			

Customer
-

Title
AERO GLIDE SKYLIGHT

Date
25/03/2019

Drawn By
WK


Revision
A

Project
STD1901-001 (I)


© 2014 This drawing remains the property of Sunsquare Limited and must not be copied or passed to a third party without written permission.

Sunsquare Limited
Unit D1 Drinkstone Investment Park
Kempson Way
Bury St Edmunds
Suffolk IP32 7AR
0845 226 3172

sunsquare.co.uk

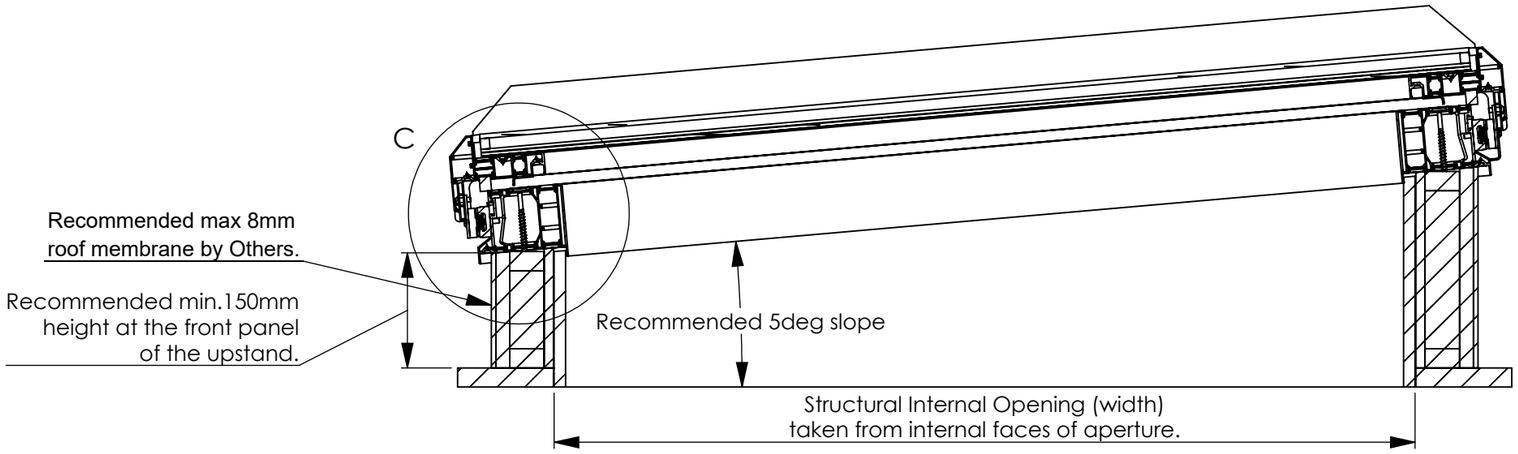

SECTION A-A

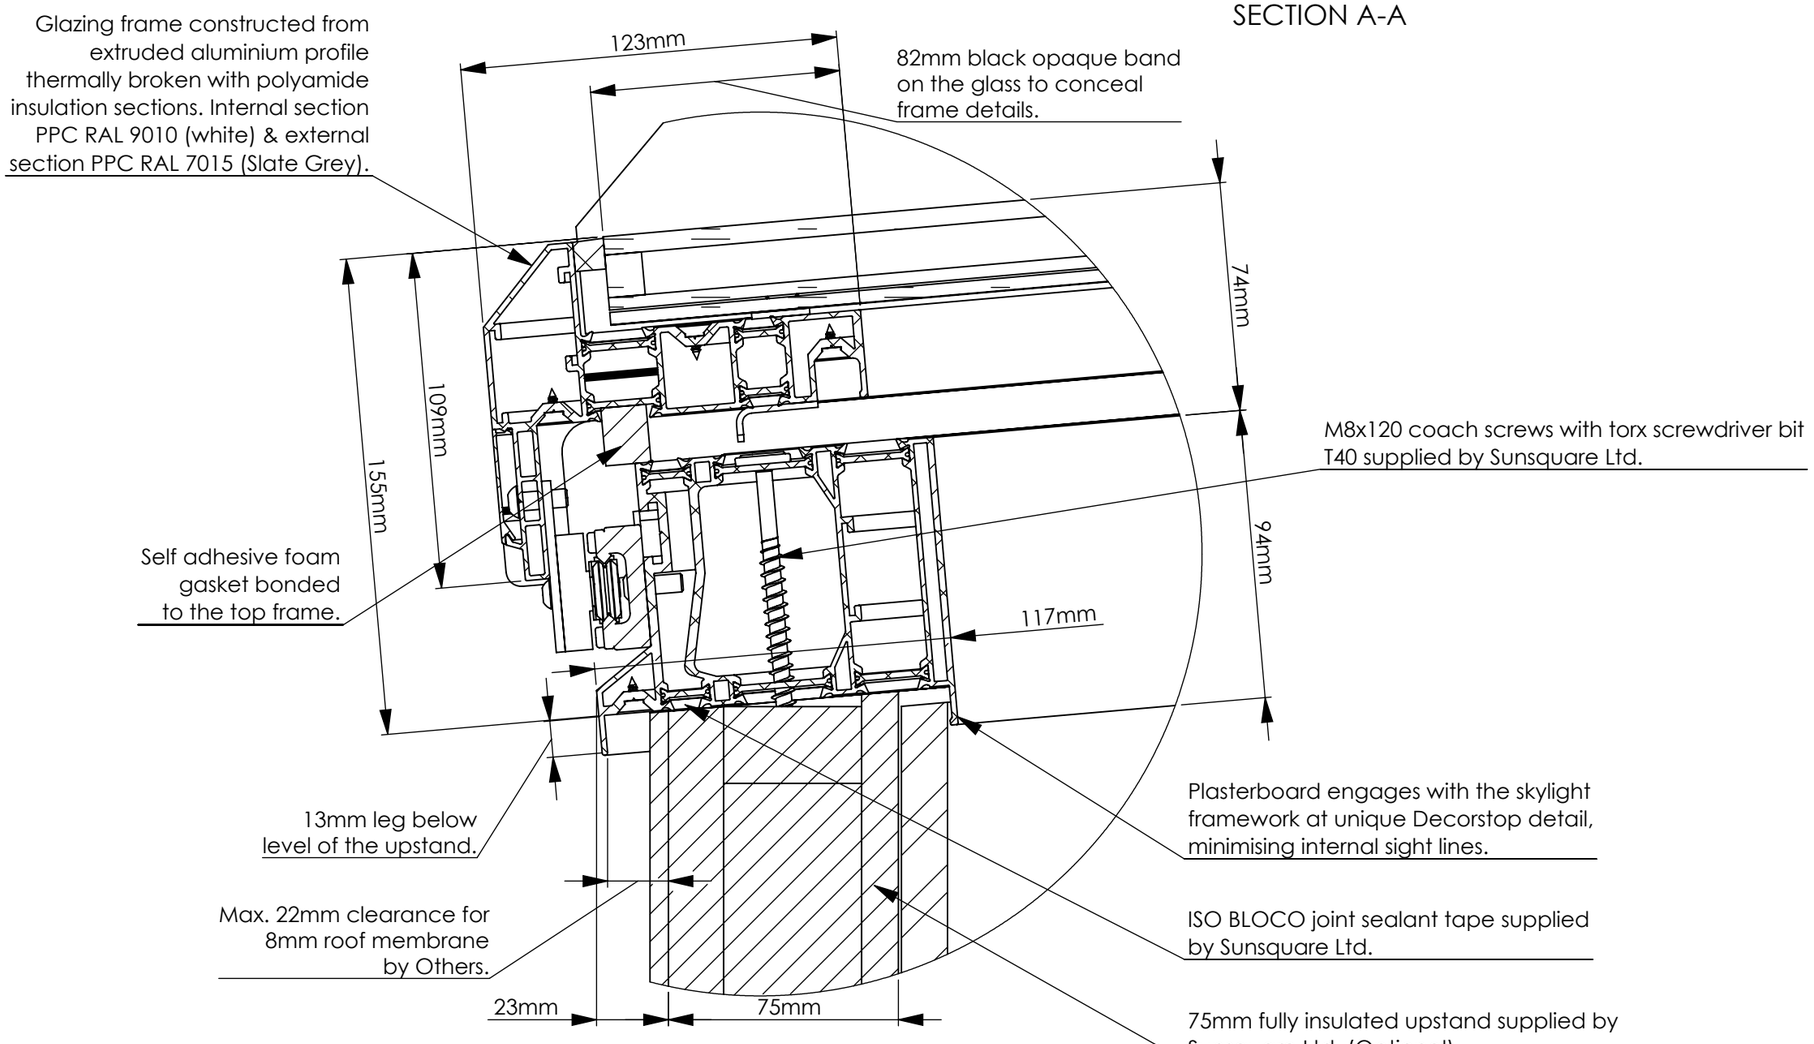

DETAIL C

Customer
-

Title
AERO GLIDE SKYLIGHT

Date
25/03/2019

Drawn By
WK


Revision
A

Project
STD1901-002 (I)


© 2014 This drawing remains the property of Sunsquare Limited and must not be copied or passed to a third party without written permission.

Sunsquare Limited
Unit D1 Drinkstone Investment Park
Kempson Way
Bury St Edmunds
Suffolk IP32 7AR
0845 226 3172


sunsquare.co.uk

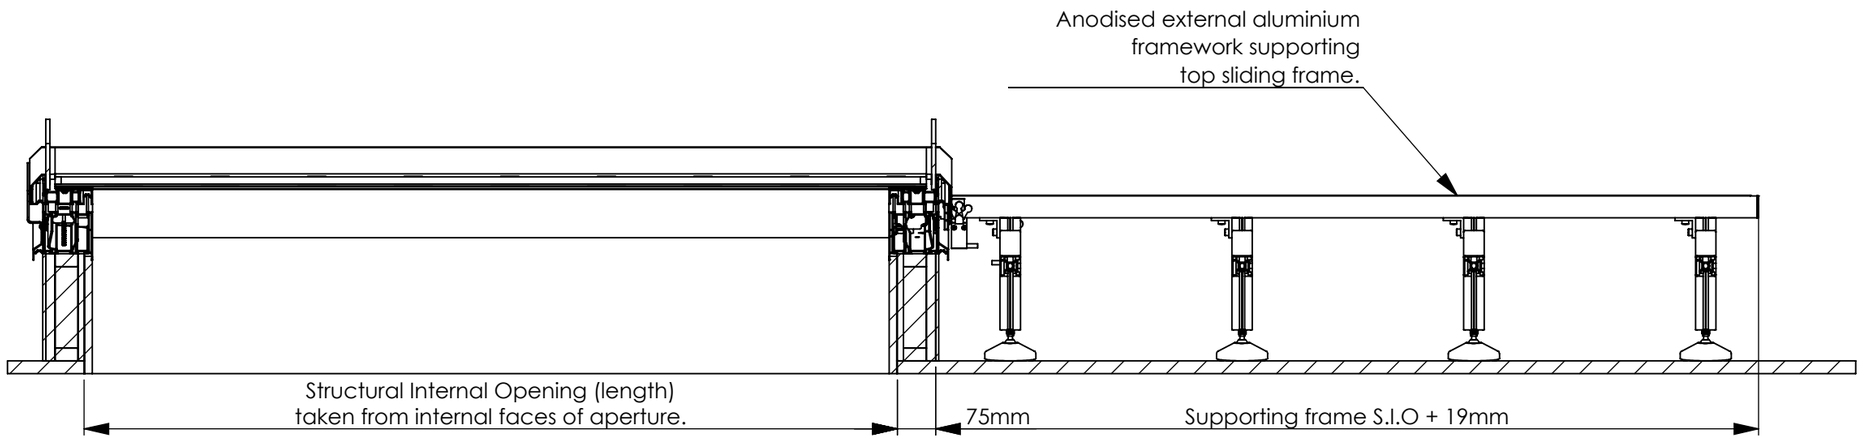

SECTION B-B

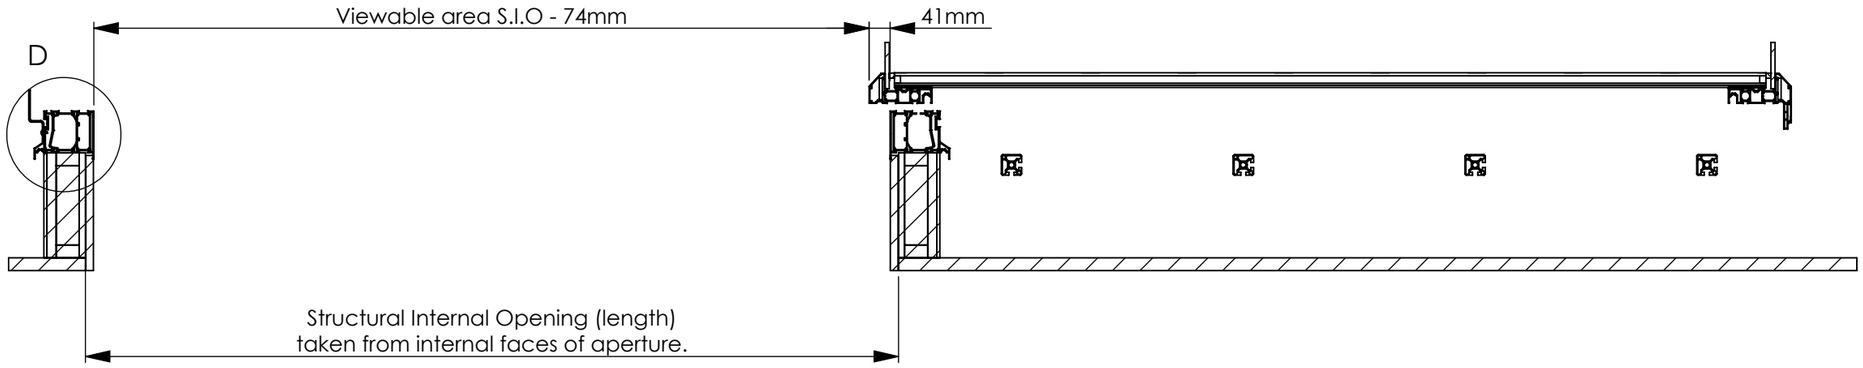


SECTION BB-BB FULLY OPEN

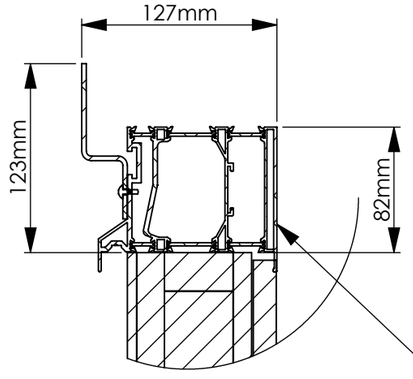

DETAIL D

Base frame constructed from extruded aluminium profile thermally broken with polyamide insulation sections. Internal section PPC RAL 9010 (white) & external section PPC RAL 7015 (Slate Grey).

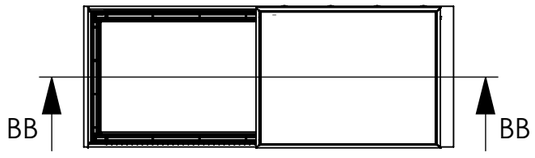

Customer
-

Title
AERO GLIDE SKYLIGHT

Date
25/03/2019

Drawn By
WK

Revision
A

Project
STD1901-003 (I)

© 2014 This drawing remains the property of Sunsquare Limited and must not be copied or passed to a third party without written permission.

Sunsquare Limited
Unit D1 Drinkstone Investment Park
Kempson Way
Bury St Edmunds
Suffolk IP32 7AR
0845 226 3172

sunsquare.co.uk