



CONFIDENTIAL

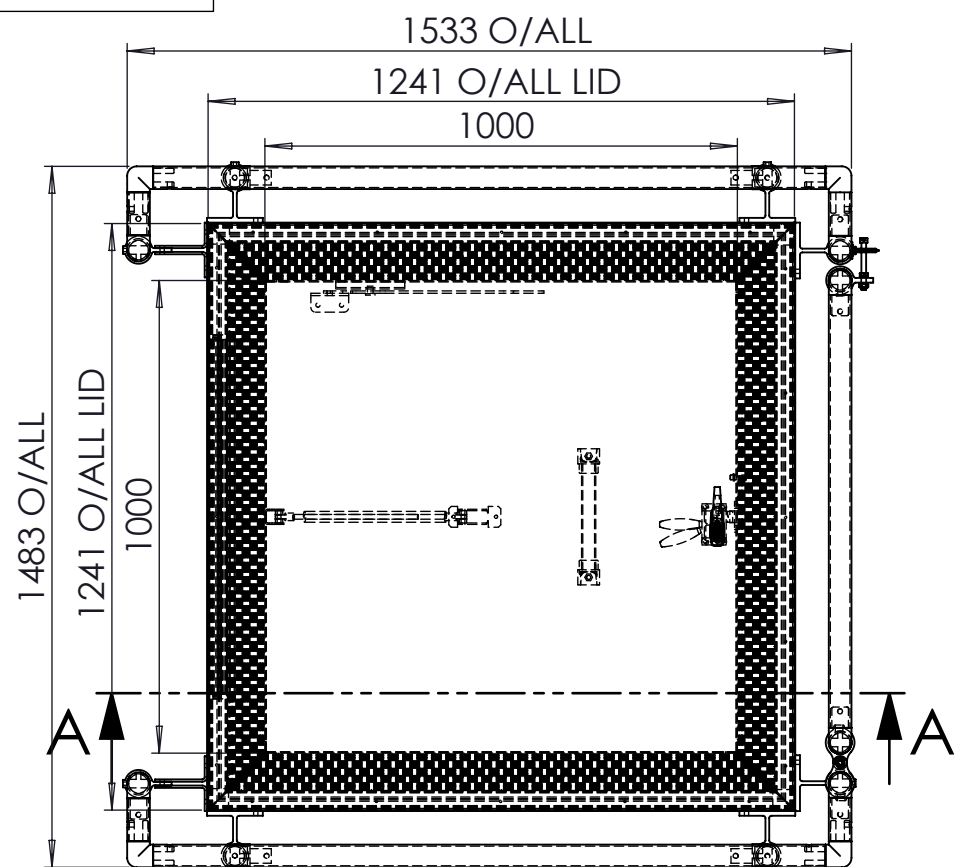


SRHP 75 300mm UPSTAND + SUREGUARD

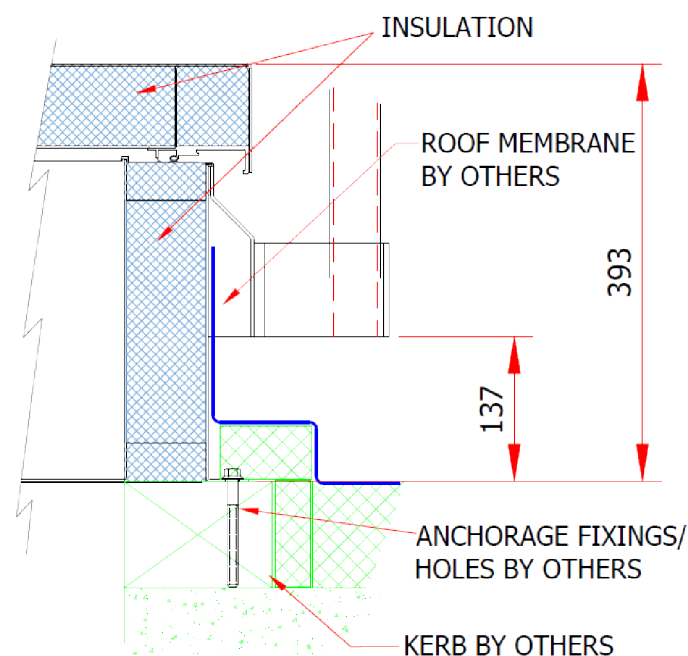


SRHP75 & SUREGUARD
SIZE: 1000 X 1000
UPSTAND HEIGHT: 300
LOCKING OPTIONS: LO1 (INTERNAL CABLOCK)
**LO2 (PADLOCKABLE TOGGLE LATCH) &
LO4 (PADLOCKABLE EXT HANDLE)**
INCLUDED AS STANDARD IF REQUIRED
MATERIAL: ALUMINIUM
INSULATION: 75mm INSULATION

INTERNAL COLOUR: MILL FINISH
EXTERNAL COLOUR: MILL FINISH


APPROX WEIGHT: 94kg

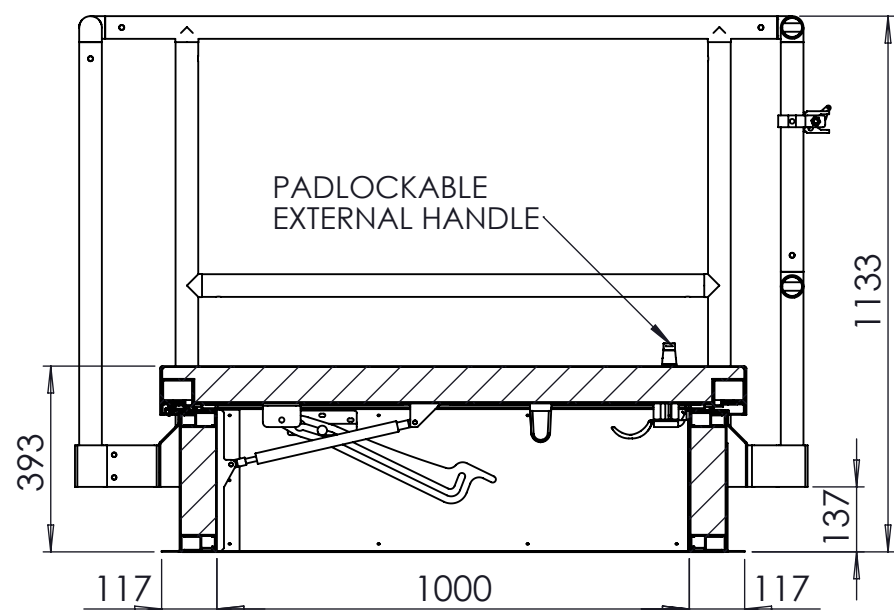

A-A
CLOSED VIEW

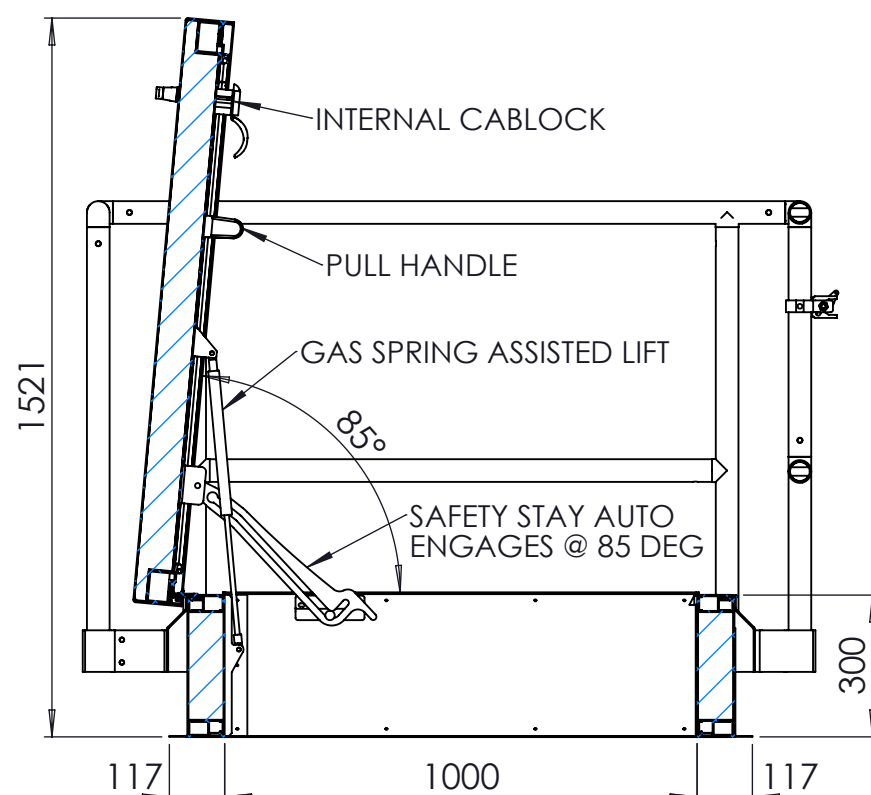

A-A
OPEN VIEW

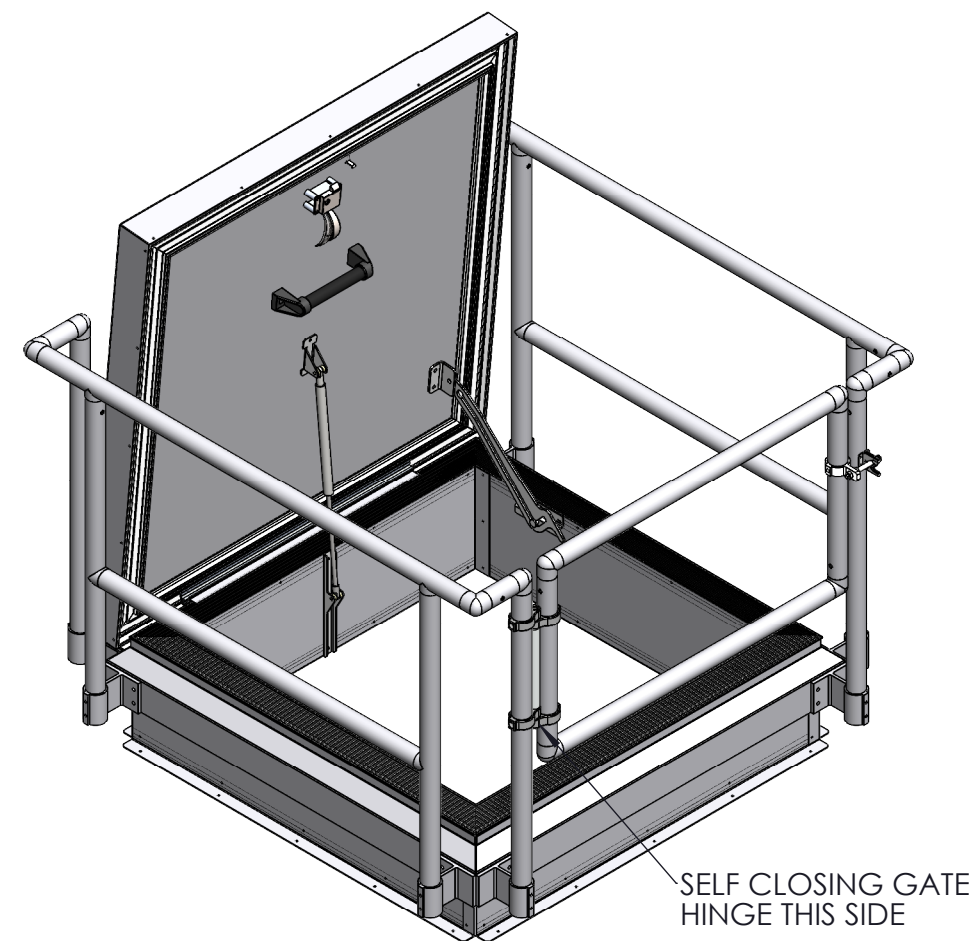

SELF CLOSING GATE
HINGE THIS SIDE

			DIMENSIONS ARE IN MILLIMETERS U.O.S TOLERANCES: X +/- 2mm, X.X +/- 0.2mm DO NOT SCALE DRAWING - IF IN DOUBT ASK	A3
NAME	DATE:	TITLE: SRHP75 1000 X 1000 mm WITH SUREGUARD		
DRAWN				
CHECK'D				
APPV'D		DWG NO. SRHP75-SG-100-100-01-0001 SCALE: 1:16 REVISION: A SHEET: 1 of 1		
DEBUR AND BREAK SHARP EDGES	MATERIAL: N/A			
	FINISH:			
	WEIGHT: 93.8 KG			
	STATUS:			

Surespan Limited 2021. All intellectual property rights retained. This drawing and its contents are the property of Surespan Limited and must not be disclosed in part or wholly to any third-party without the written permission of Surespan Limited

The article shown is also the subject of:
Patent rights
Registered design right
Unregistered rights
The drawing is a design document
Patent pending