

CONFIDENTIAL

INDEX	ITEM NO	ED	

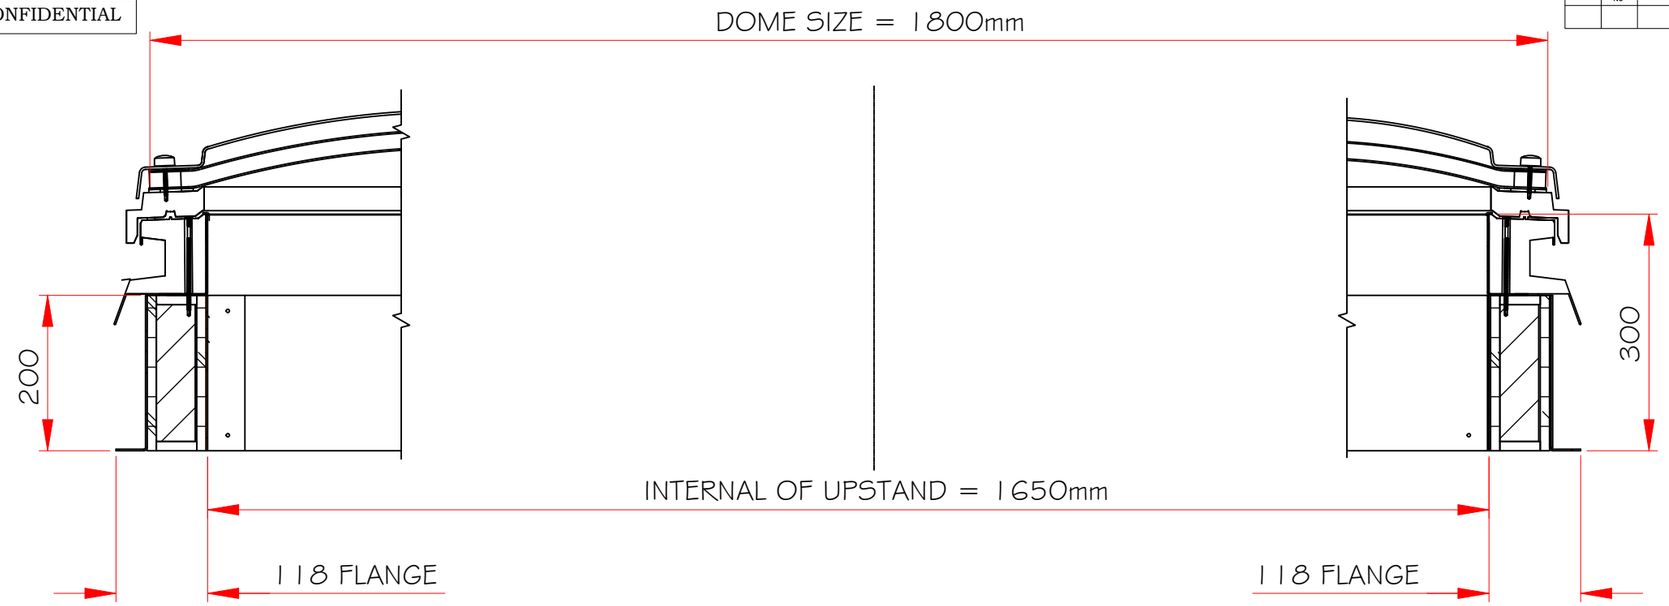

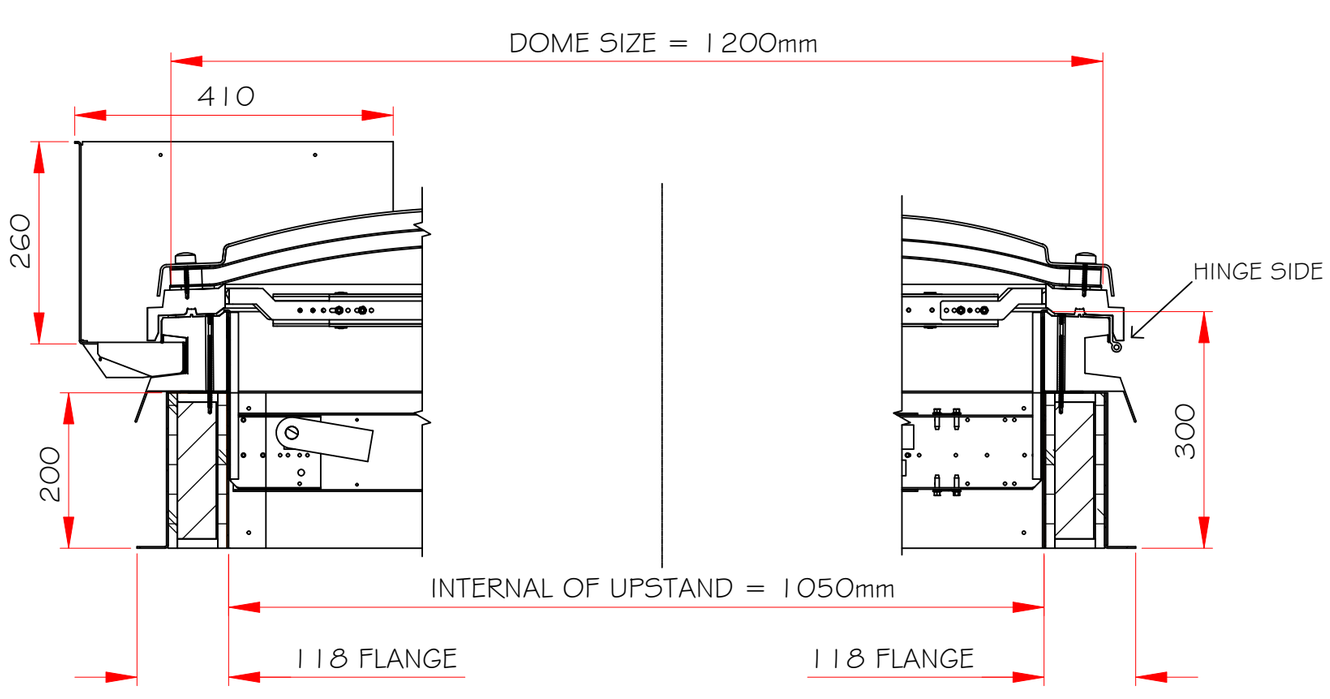

SDP-MD-AOV
STRUCTURAL OPENING: 1650 X 1050
DOME SIZE: 1800 X 1200

UPSTAND HEIGHT: 300
(100mm PVC FRAME / 200mm
ALUMINIUM INSULATED UPSTAND)

INSULATION: 50mm NON-COMBUSTIBLE
MINERAL WOOL (U-VALUE: 0.63W/m²K)

Copyright is claimed in this drawing and no copy may be made without prior written permission

©

The article shown is also the subject of	
patent rights	✓
registered design right	✓
unregistered rights	✓
The drawing is a design document	✓
patent pending	✓

DRAWING MADE BY CAD
MANUAL CHANGES PROHIBITED

ITEM NO	NO OFF	DRG NO.	ITEM MASS	DENOMINATION	MATERIAL	REMARKS
				SDP-MD-AOV		

Existing law protects SURESPAN'S right of possession to this drawing. The design or the drawing must not, without permission of the company, be published, copied, reproduced, manufactured or exploited in any other unauthorized way.

SURESPAN

DRAWN BY	LH
DRAWN DATE	

CONTRACT NO.	DRAWING NO.	REV No