
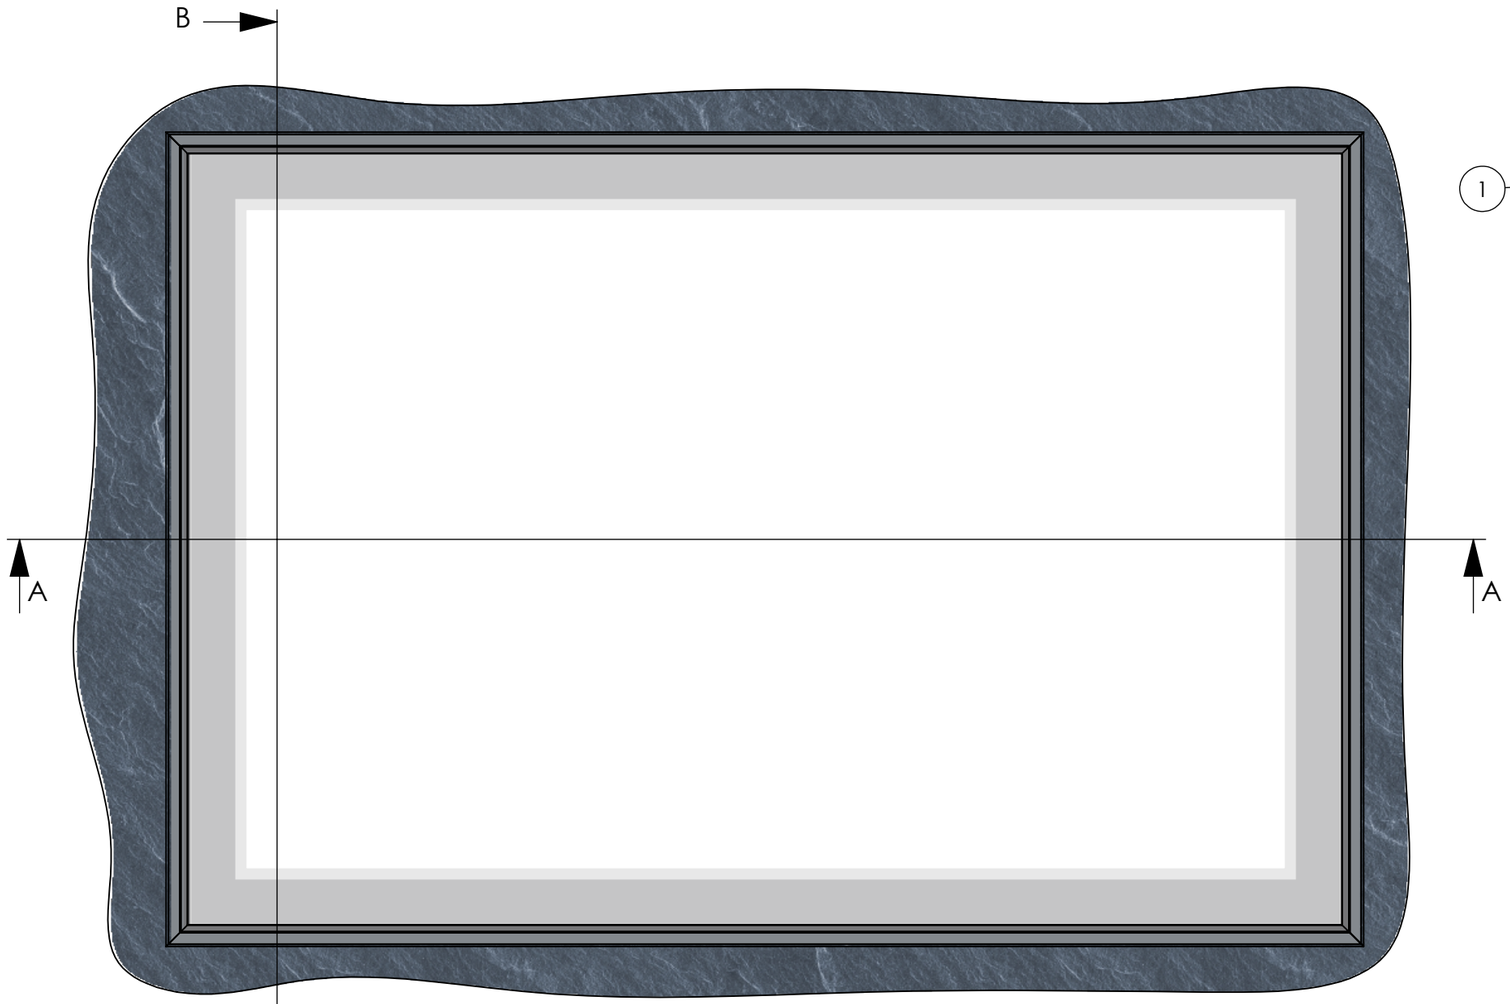


TOP VIEW

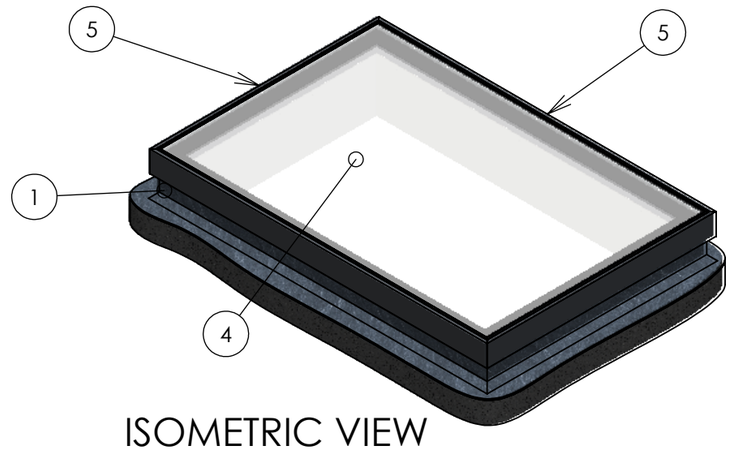

ISOMETRIC VIEW

ITEM NO.	DESCRIPTION	QTY.
1	50x150mm fully insulated upstand supplied by Sunsquare Limited.	1
2	ISO BLOCO tape: A pre-compressed joint sealant tape for protection against wind drift, as well as providing both thermal and acoustic insulation while remaining permanently elastic to accommodate diurnal and other movement.	1
3	Factory glazed frame constructed from extruded aluminium profile, thermally broken with polyamide insulation sections. Supplied as standard polyester powder coated to internal 9010 (White) and external RAL 9005 (Black).	1
4	Walk-on 48.3mm insulating glass unit.	1
5	Extruded aluminium 'clip-on' capping profile, supplied as standard polyester powder coated to RAL 7015 (Slate Grey).	4
6	4.5x50 Wood Screw.	12

REV.	DESCRIPTION	DATE
A	Revised glass specification and drainage details.	22/08/2017
REVISIONS		

Customer
-

Title
Horizon.

Date
26/01/2015

Drawn By
WK


Material

Project
STD-1301-HORIZON (I)001 (I) Rev A

© 2014 This drawing remains the property of Sunsquare Limited and must not be copied or passed to a third party without written permission.

Sunsquare Limited
Unit D1 Drinkstone Investment Park
Kempson Way
Bury St Edmunds
Suffolk IP32 7AR
0845 226 3172

sunsquare.co.uk

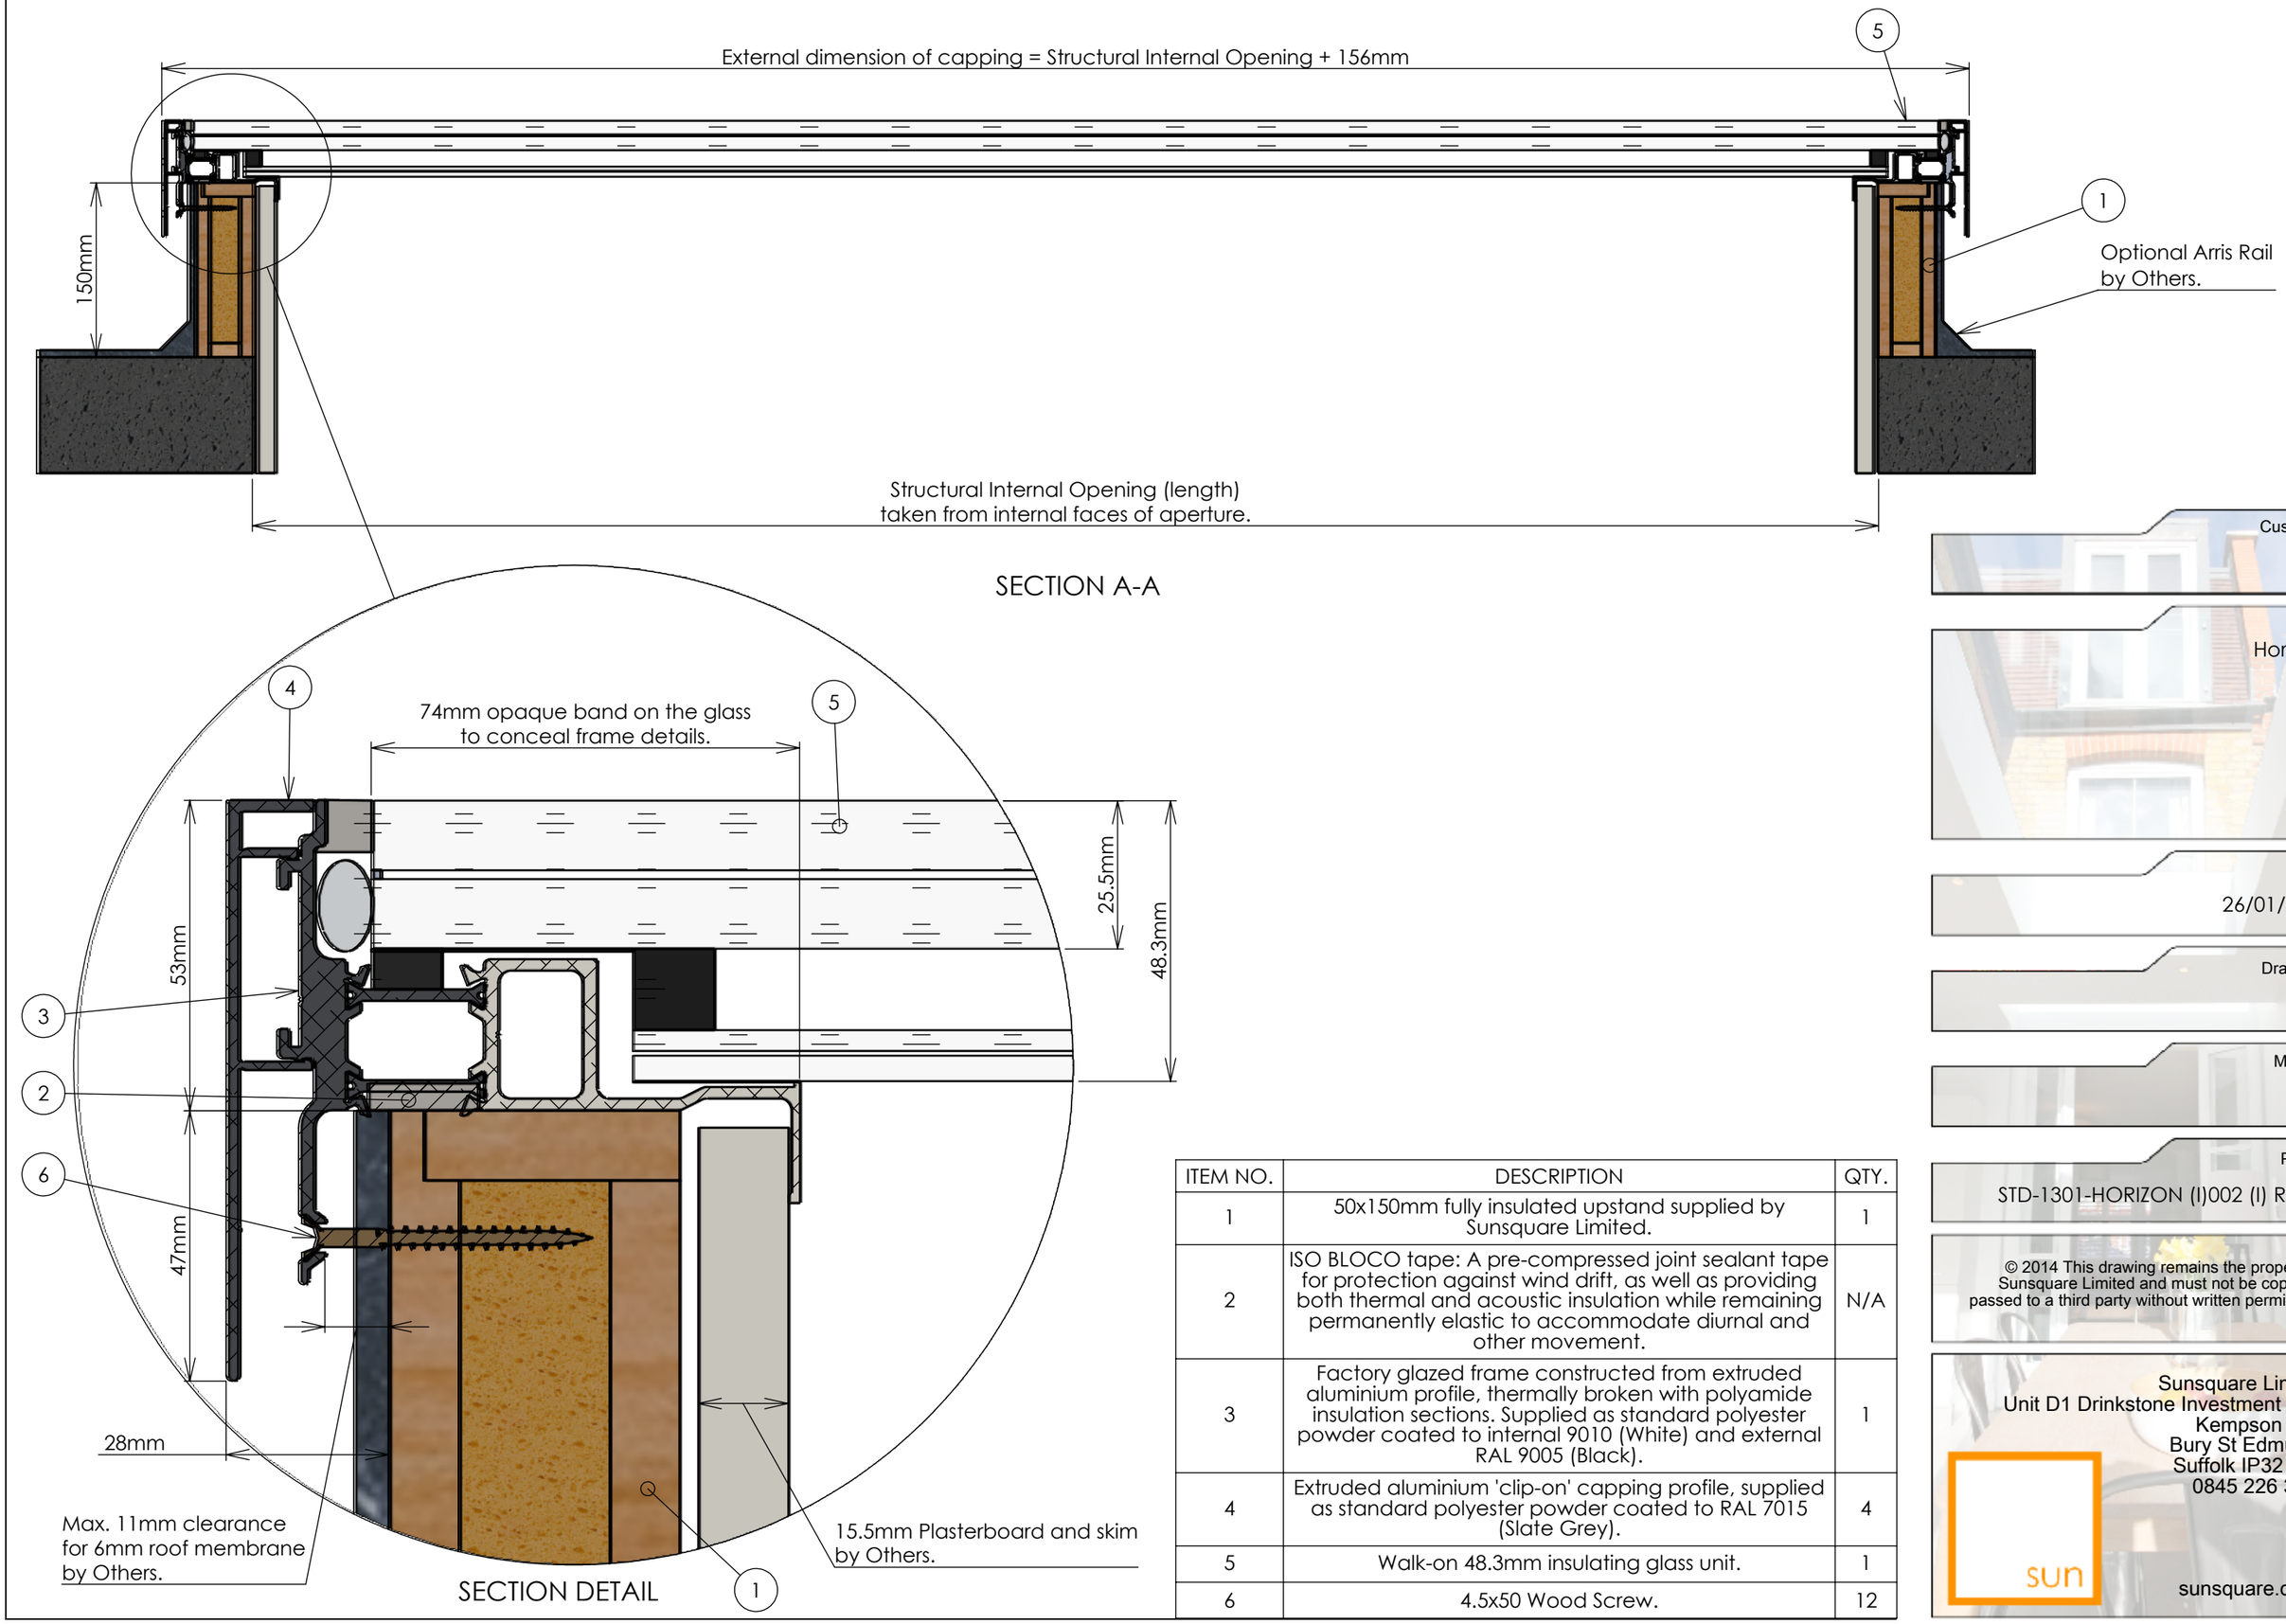

SECTION A-A

SECTION DETAIL

ITEM NO.	DESCRIPTION	QTY.
1	50x150mm fully insulated upstand supplied by Sunsquare Limited.	1
2	ISO BLOCO tape: A pre-compressed joint sealant tape for protection against wind drift, as well as providing both thermal and acoustic insulation while remaining permanently elastic to accommodate diurnal and other movement.	N/A
3	Factory glazed frame constructed from extruded aluminium profile, thermally broken with polyamide insulation sections. Supplied as standard polyester powder coated to internal 9010 (White) and external RAL 9005 (Black).	1
4	Extruded aluminium 'clip-on' capping profile, supplied as standard polyester powder coated to RAL 7015 (Slate Grey).	4
5	Walk-on 48.3mm insulating glass unit.	1
6	4.5x50 Wood Screw.	12

Customer
-

Title
Horizon.

Date
26/01/2015

Drawn By
WK


Material
N/A

Project
STD-1301-HORIZON (I)002 (I) Rev A


© 2014 This drawing remains the property of Sunsquare Limited and must not be copied or passed to a third party without written permission.

Sunsquare Limited
Unit D1 Drinkstone Investment Park
Kempson Way
Bury St Edmunds
Suffolk IP32 7AR
0845 226 3172

sunsquare.co.uk

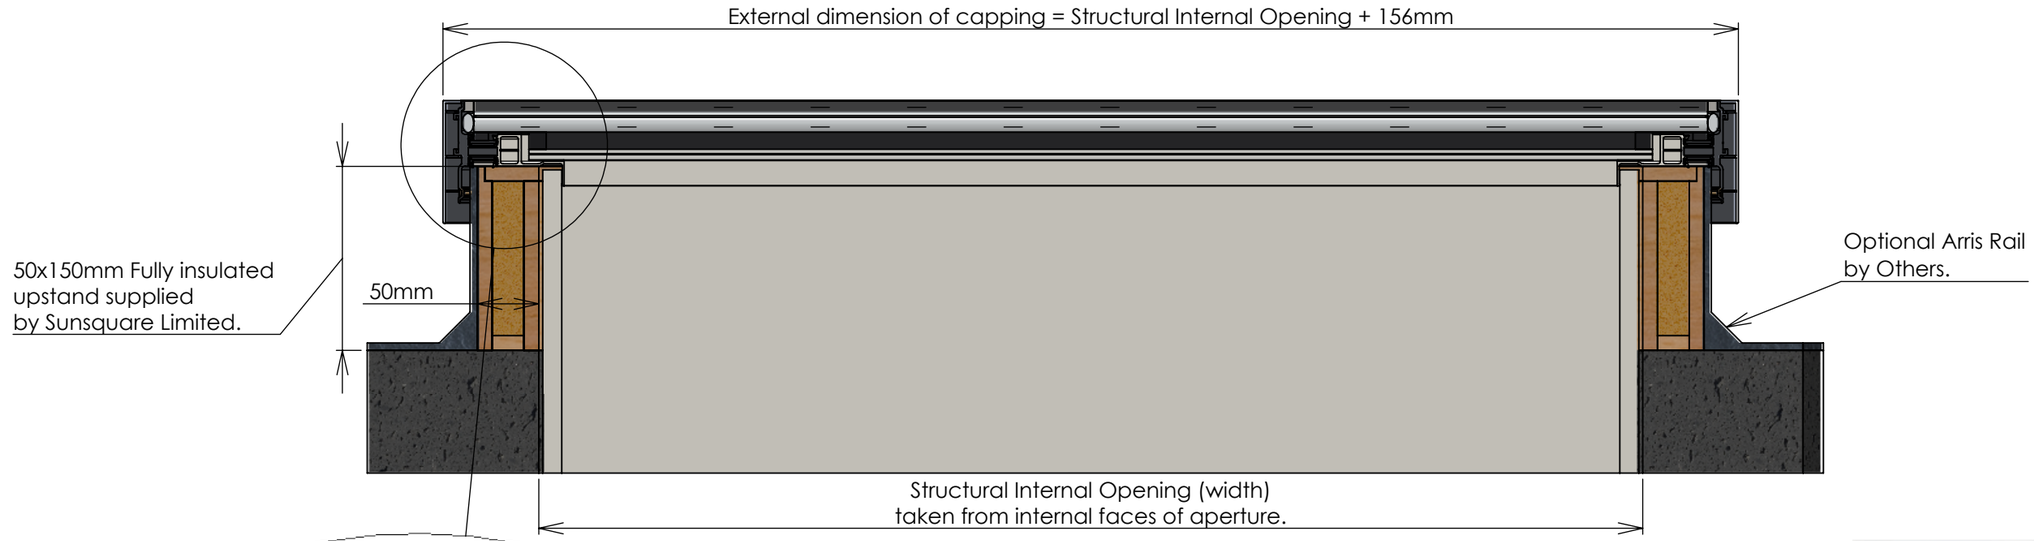

SECTION B-B

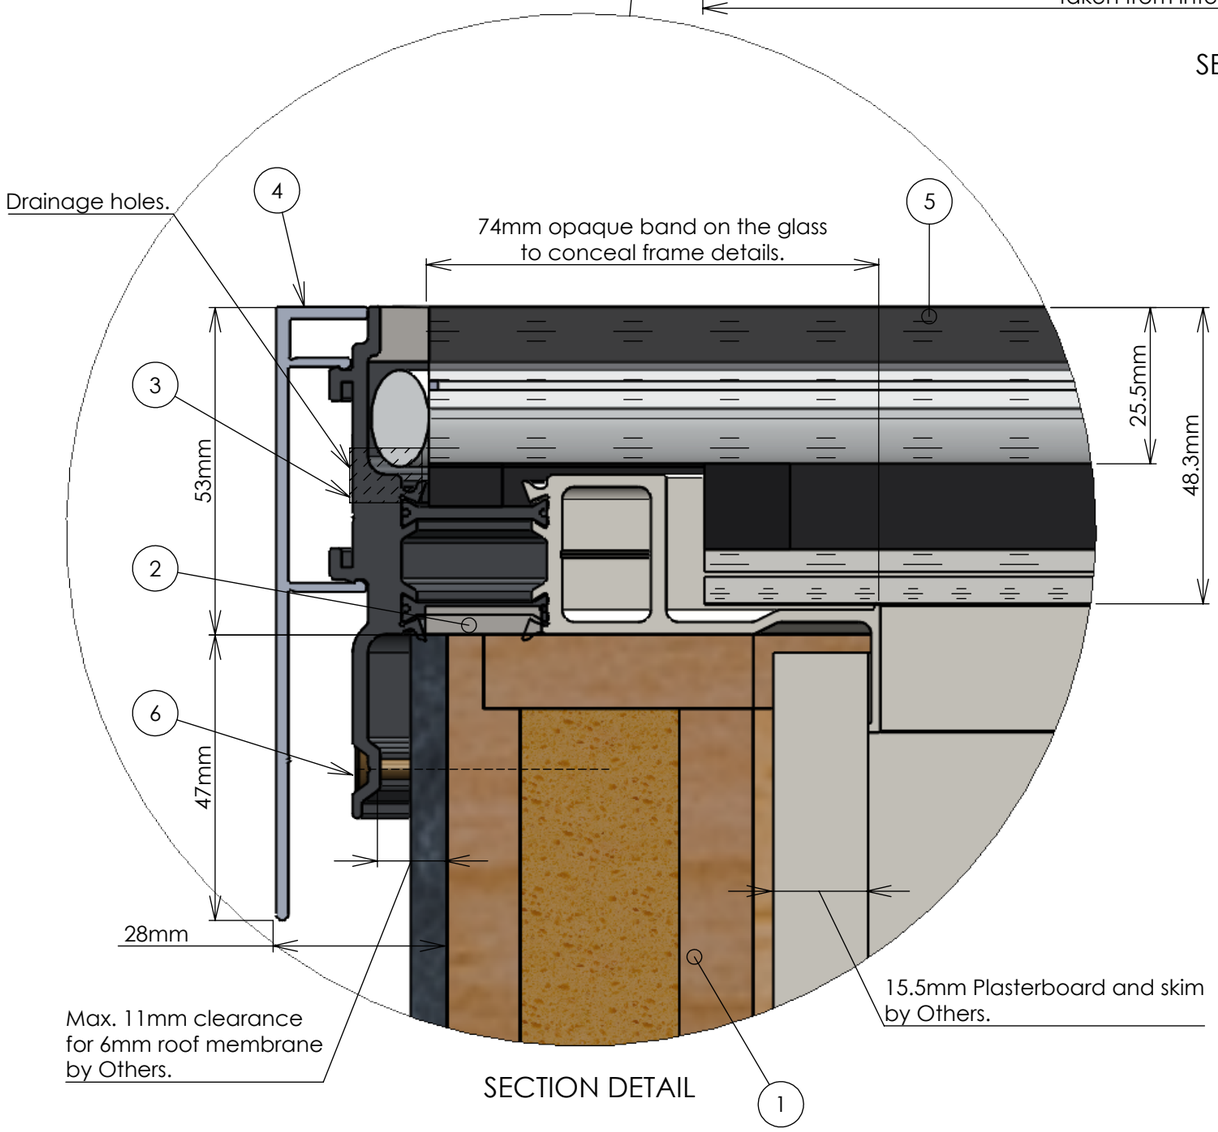

SECTION DETAIL

ITEM NO.	DESCRIPTION	QTY.
1	50x150mm fully insulated upstand supplied by Sunsquare Limited.	1
2	ISO BLOCO tape: A pre-compressed joint sealant tape for protection against wind drift, as well as providing both thermal and acoustic insulation while remaining permanently elastic to accommodate diurnal and other movement.	1
3	Factory glazed frame constructed from extruded aluminium profile, thermally broken with polyamide insulation sections. Supplied as standard polyester powder coated to internal 9010 (White) and external RAL 9005 (Black).	1
4	Extruded aluminium 'clip-on' capping profile, supplied as standard polyester powder coated to RAL 7015 (Slate Grey).	4
5	Walk-on 48.3mm insulating glass unit.	1
6	4.5x50 Wood Screw.	12

Customer
-

Title
Horizon.

Date
26/01/2015

Drawn By
WK


Material
N/A

Project
STD-1301-HORIZON (I)003 (I) Rev A

© 2014 This drawing remains the property of Sunsquare Limited and must not be copied or passed to a third party without written permission.


Sunsquare Limited
Unit D1 Drinkstone Investment Park
Kempson Way
Bury St Edmunds
Suffolk IP32 7AR
0845 226 3172

sunsquare.co.uk

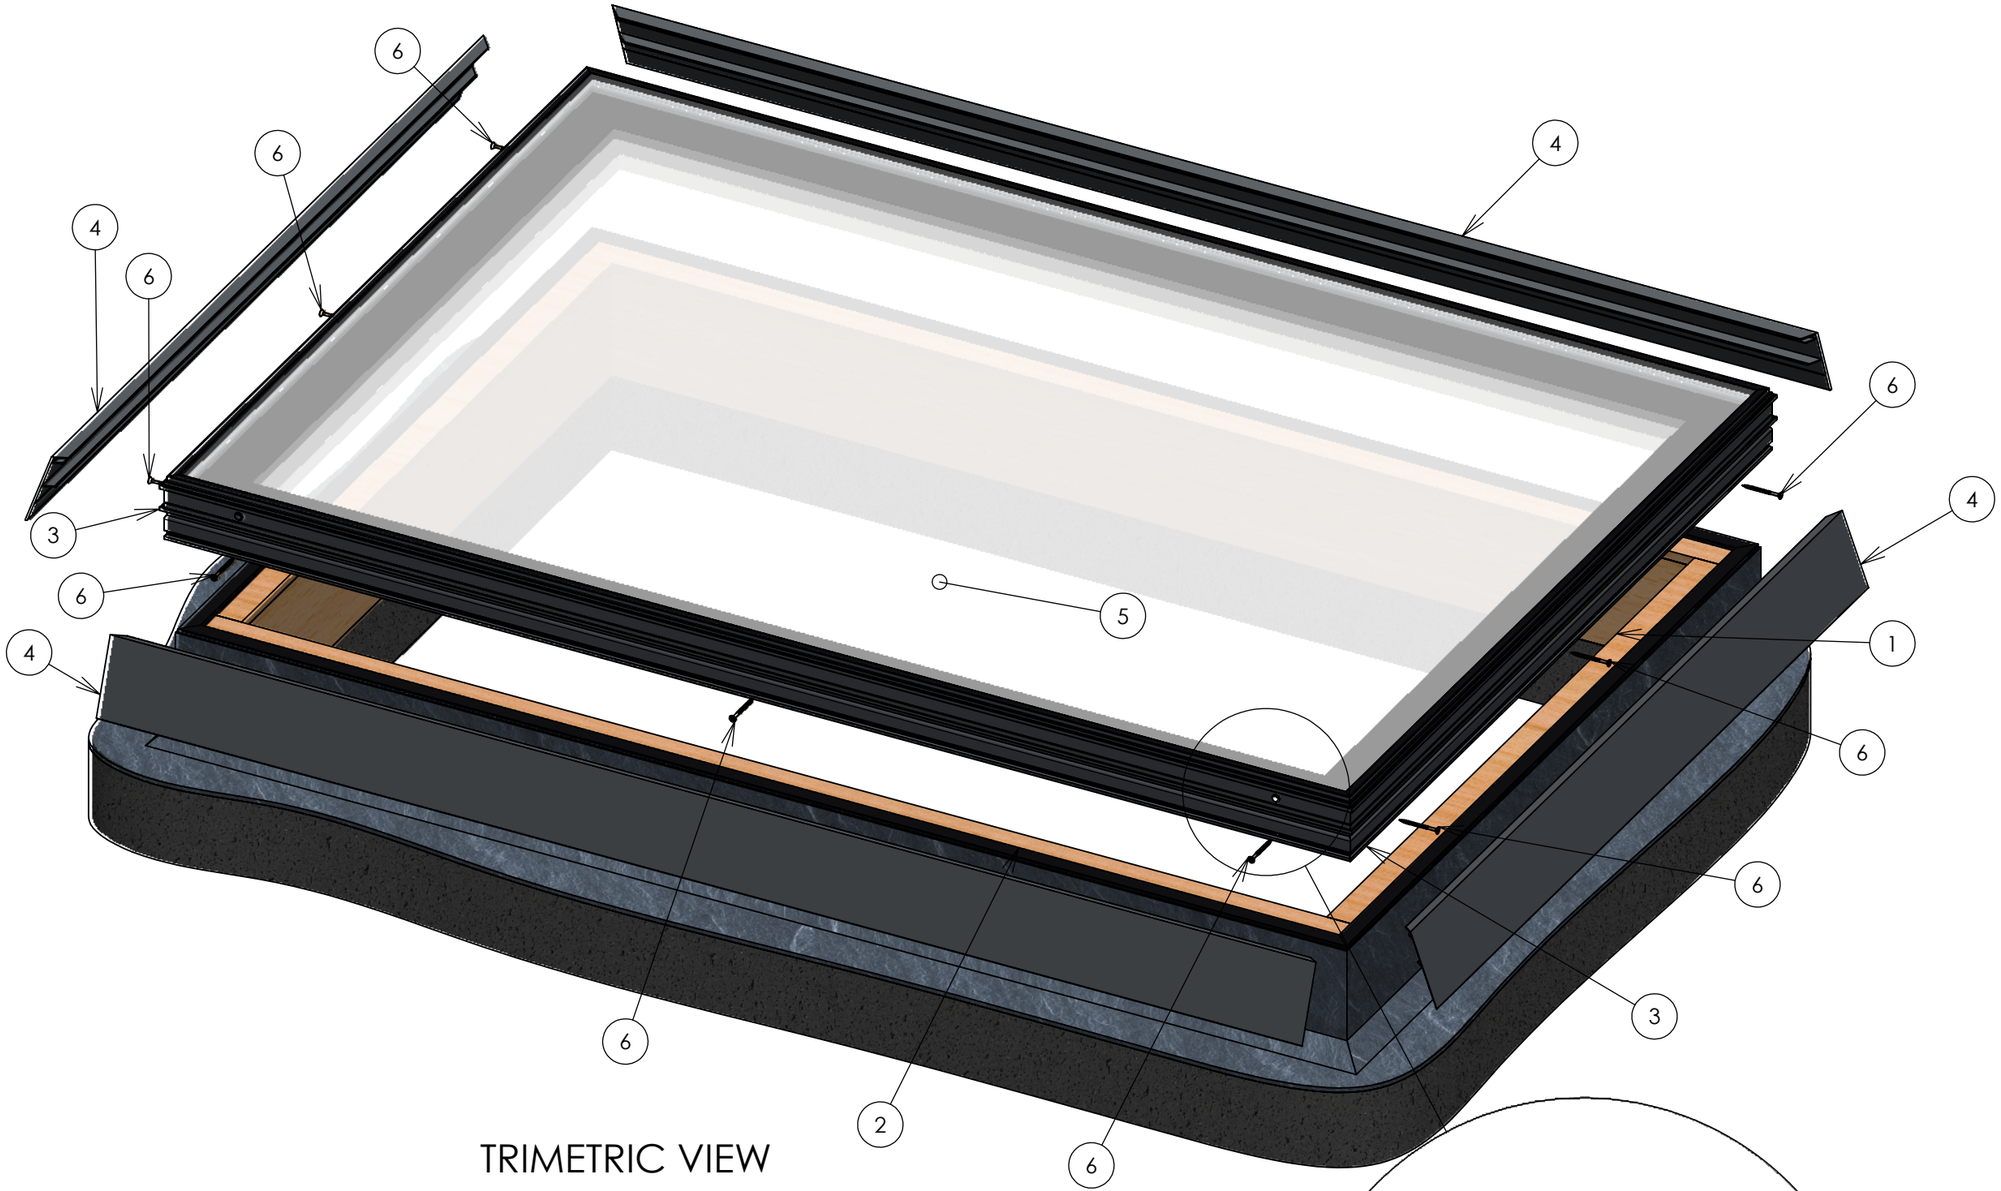

TRIMETRIC VIEW

ITEM NO.	DESCRIPTION	QTY.
1	50x150mm fully insulated upstand supplied by Sunsquare Limited.	1
2	ISO BLOCO tape: A pre-compressed joint sealant tape for protection against wind drift, as well as providing both thermal and acoustic insulation while remaining permanently elastic to accommodate diurnal and other movement.	N/A
3	Factory glazed frame constructed from extruded aluminium profile, thermally broken with polyamide insulation sections. Supplied as standard polyester powder coated to internal 9010 (White) and external RAL 9005 (Black).	1
4	Extruded aluminium 'clip-on' capping profile, supplied as standard polyester powder coated to RAL 7015 (Slate Grey).	4
5	Walk-on 48.3mm insulating glass unit.	1
6	4.5x50 Wood Screw.	12

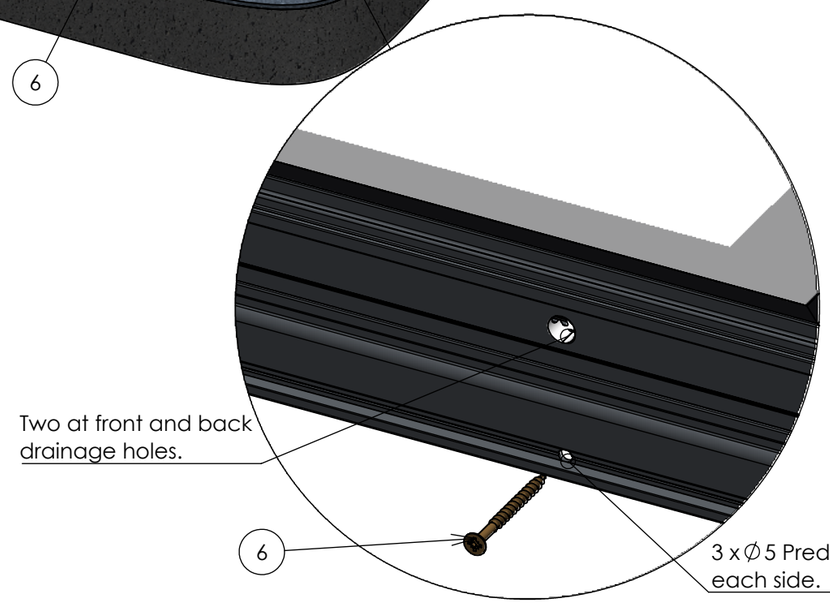

Customer
-

Title
Horizon.

Date
26/01/2015

Drawn By
WK

Material
N/A

Project
STD-1301-HORIZON (I)004 (I) Rev A

© 2014 This drawing remains the property of Sunsquare Limited and must not be copied or passed to a third party without written permission.

Sunsquare Limited
Unit D1 Drinkstone Investment Park
Kempson Way
Bury St Edmunds
Suffolk IP32 7AR
0845 226 3172

sunsquare.co.uk