

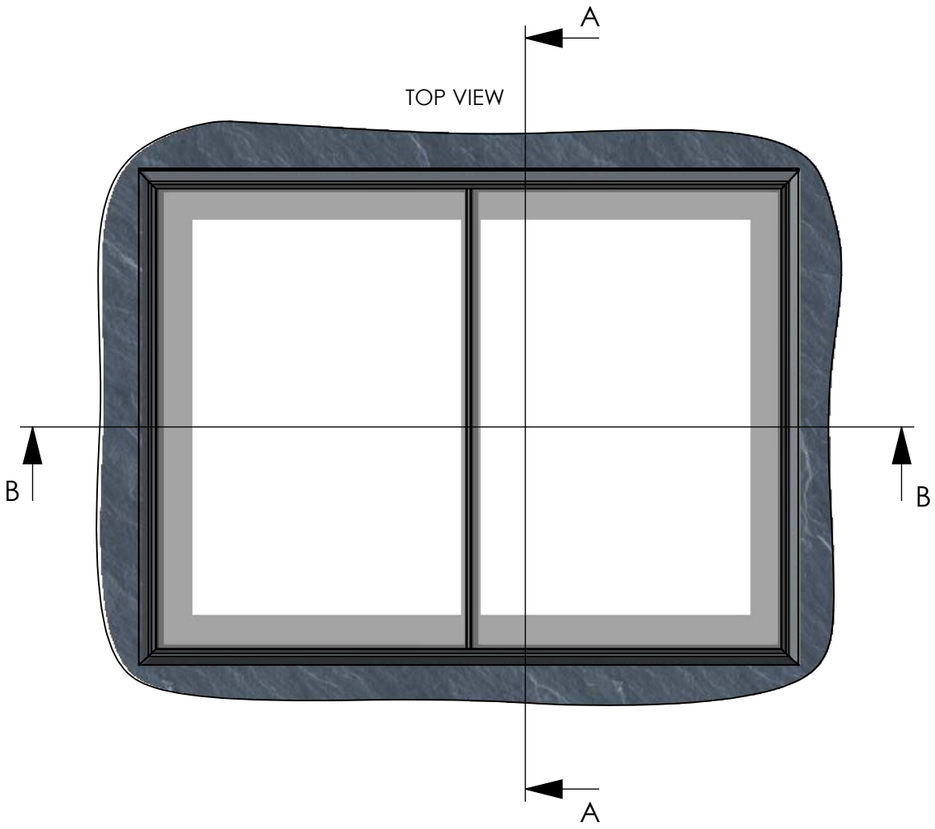
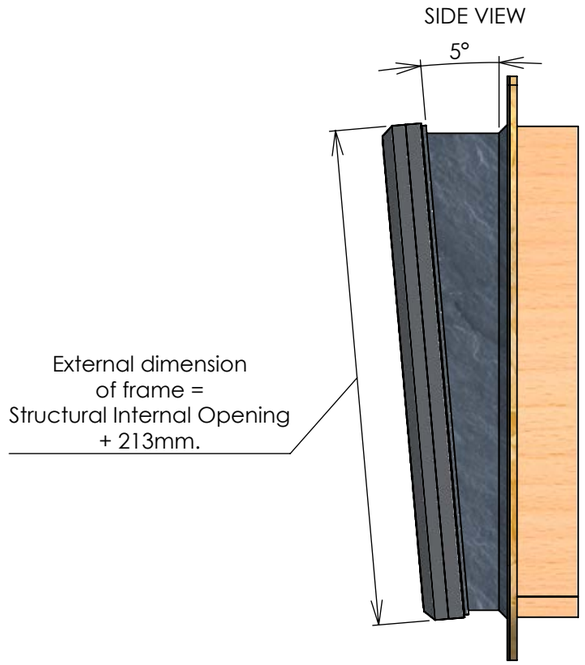



| Boundaries of support. | |
|---|---|
| Type of Skylight | Max. Width Dimension |
| Skyview Multi Panes (Standard) | 1500mm |
| Skyview Multi Panes (Enhance) | 1500mm < x <= 3000mm |
| Skyview Multi Panes (Glass to Glass) | 1200mm |

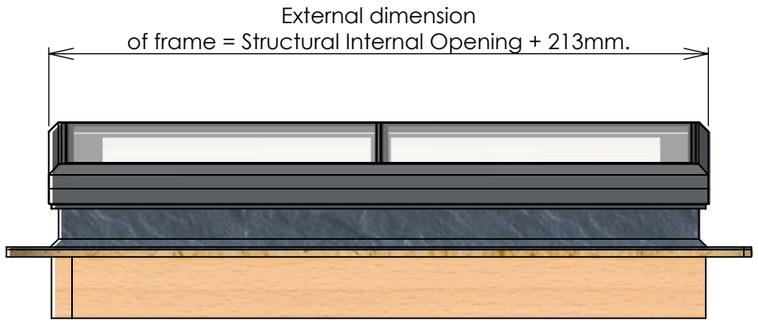


FRONT VIEW

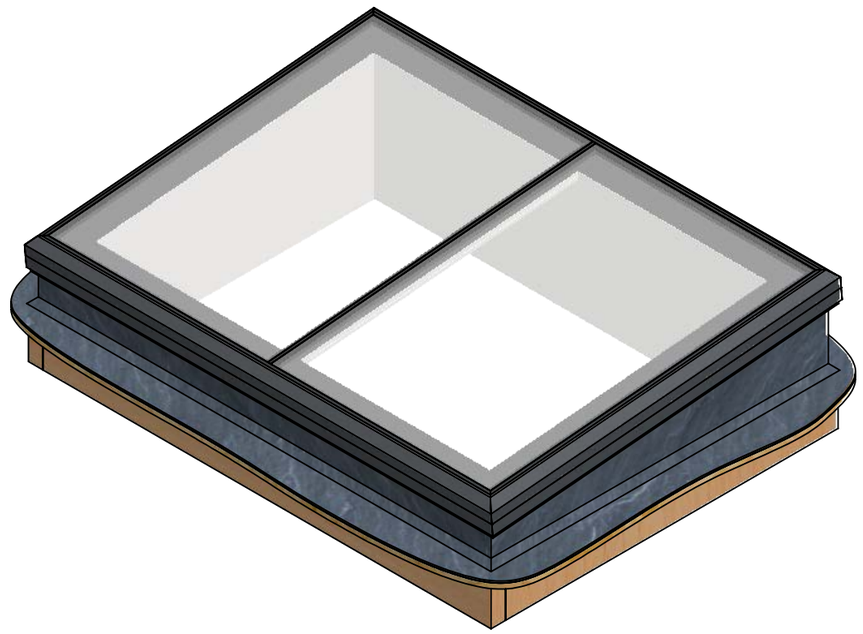

Customer
-

Title
Skyview Multi Panes (Standard).

Date
12/04/2016

Drawn By
WK

Material


Project
GA-1601-001 (I)

© 2014 This drawing remains the property of Sunsquare Limited and must not be copied or passed to a third party without written permission.

Sunsquare Limited
Unit D1 Drinkstone Investment Park
Kempson Way
Bury St Edmunds
Suffolk IP32 7AR
0845 226 3172

sunsquare.co.uk

| ZONE | REV. | DESCRIPTION | DATE | APPROVED |
|---|---|---|---|---|
| REVISIONS | | | | |

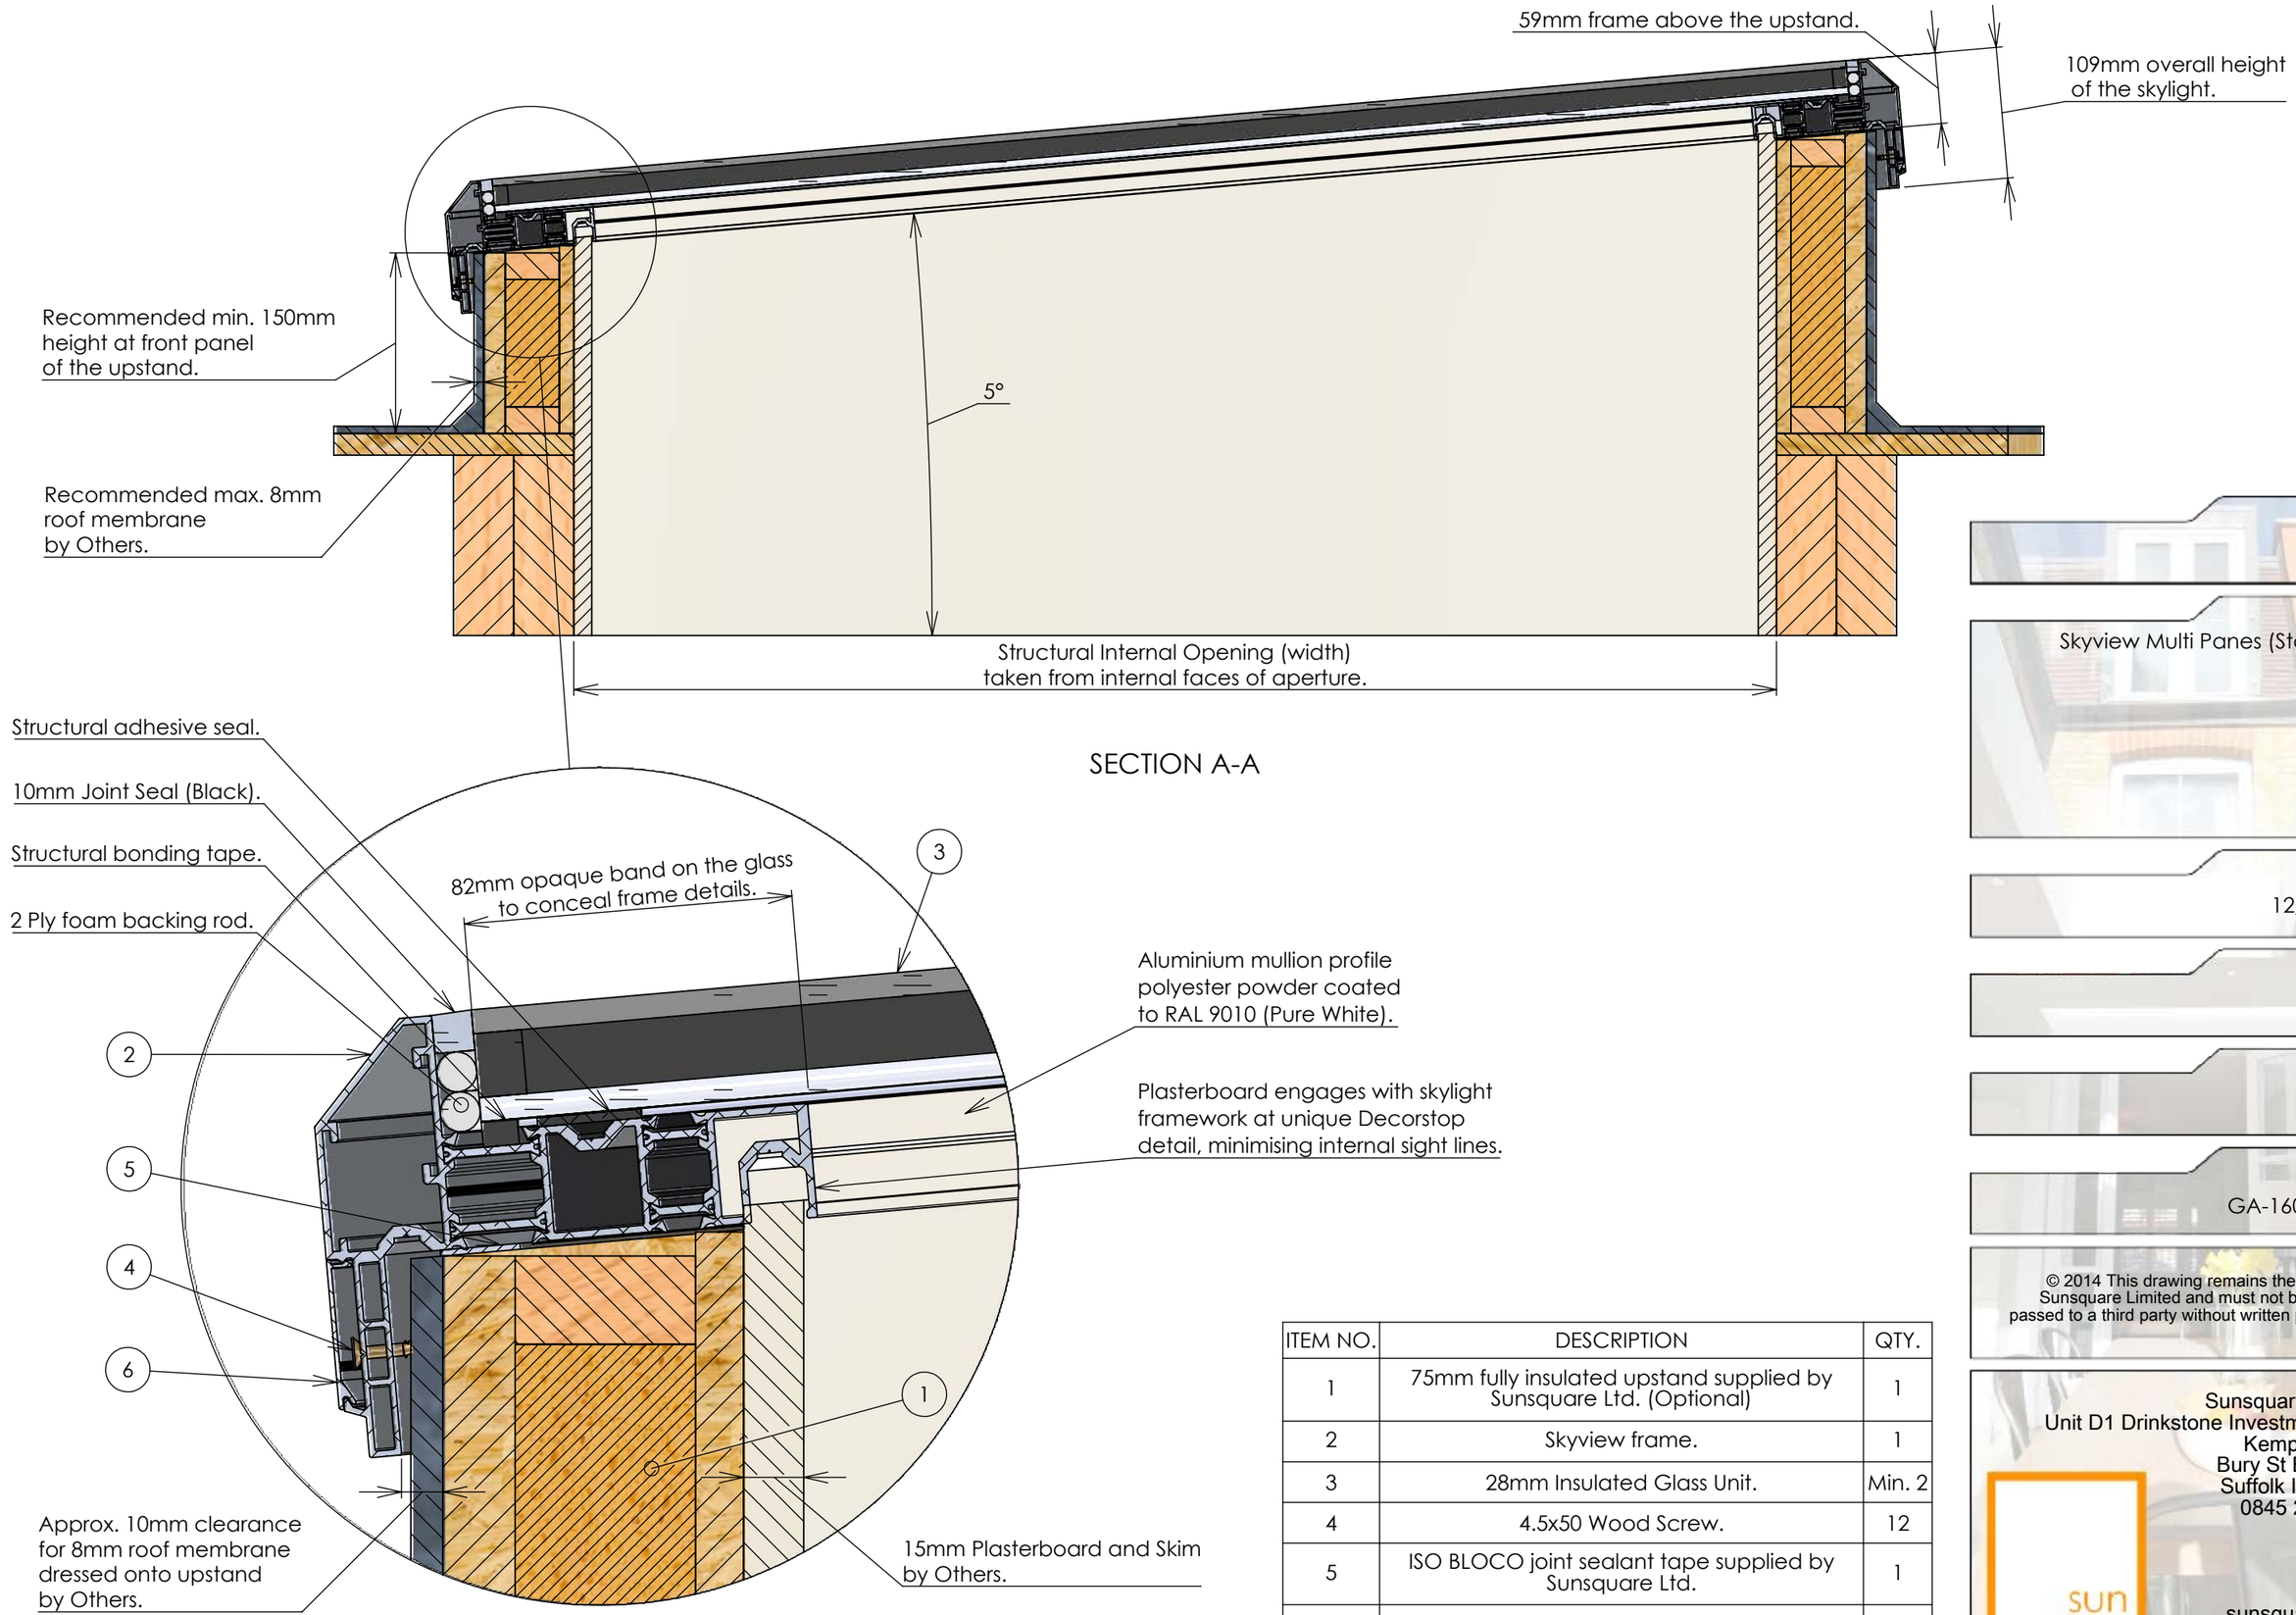


SECTION A-A

| ITEM NO. | DESCRIPTION | QTY. |
|---|---|---|
| 1 | 75mm fully insulated upstand supplied by Sunsquare Ltd. (Optional) | 1 |
| 2 | Skyview frame. | 1 |
| 3 | 28mm Insulated Glass Unit. | Min. 2 |
| 4 | 4.5x50 Wood Screw. | 12 |
| 5 | ISO BLOCO joint sealant tape supplied by Sunsquare Ltd. | 1 |
| 6 | Skyview capping. | 4 |

Customer
-

Title
Skyview Multi Panes (Standard).

Date
12/04/2016

Drawn By
WK


Material

Project
GA-1601-002 (I)


© 2014 This drawing remains the property of Sunsquare Limited and must not be copied or passed to a third party without written permission.


Sunsquare Limited
Unit D1 Drinkstone Investment Park
Kempson Way
Bury St Edmunds
Suffolk IP32 7AR
0845 226 3172

sunsquare.co.uk

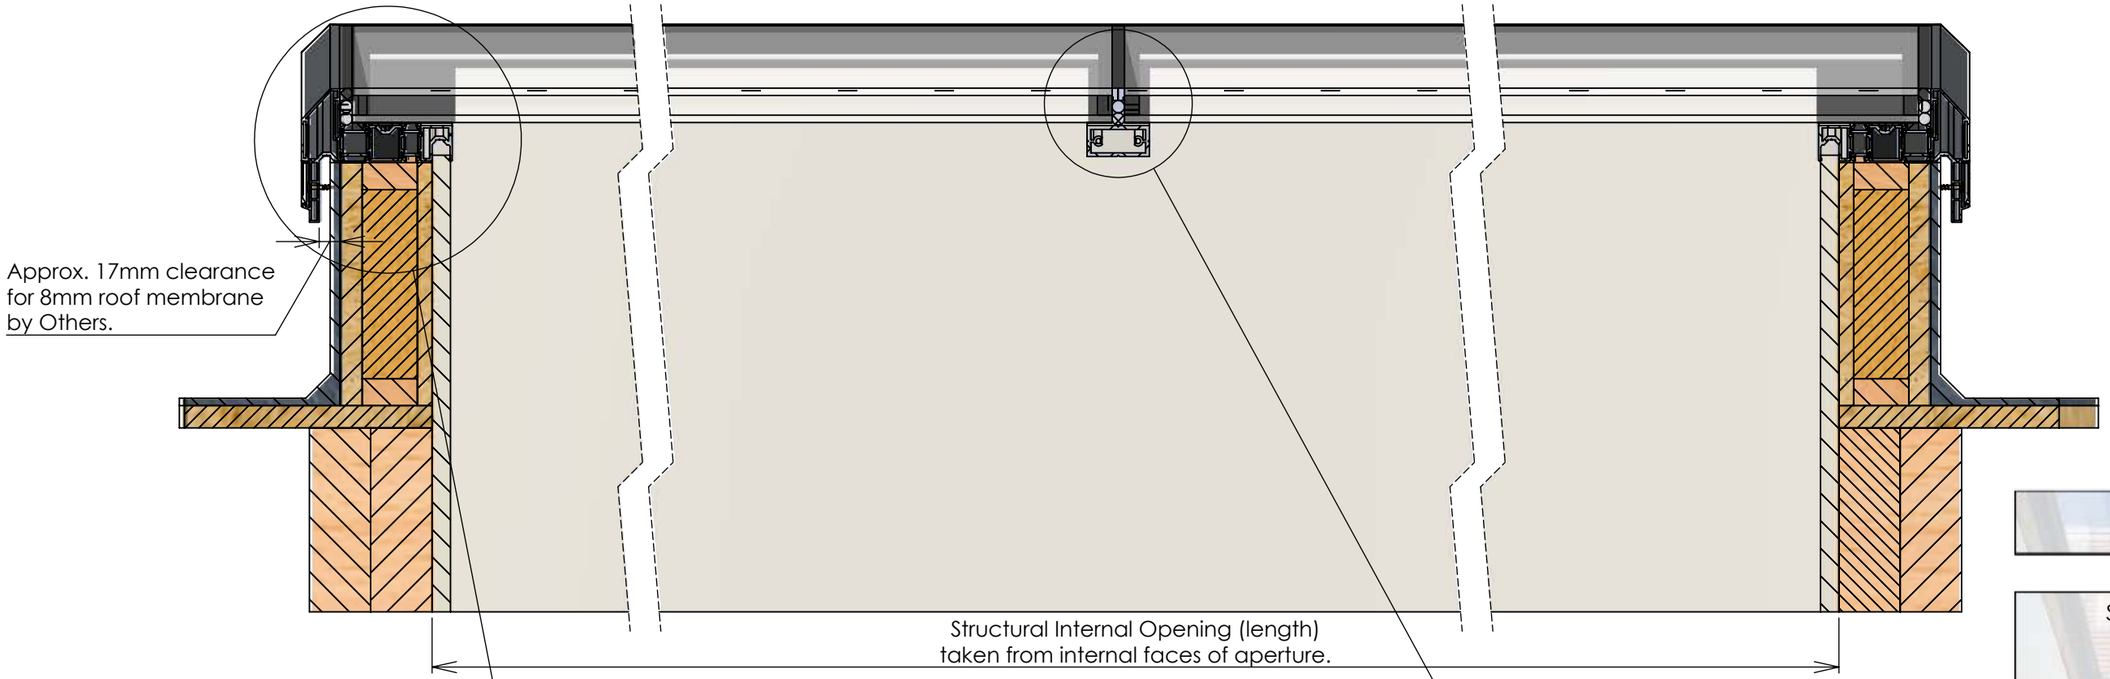


SECTION B-B

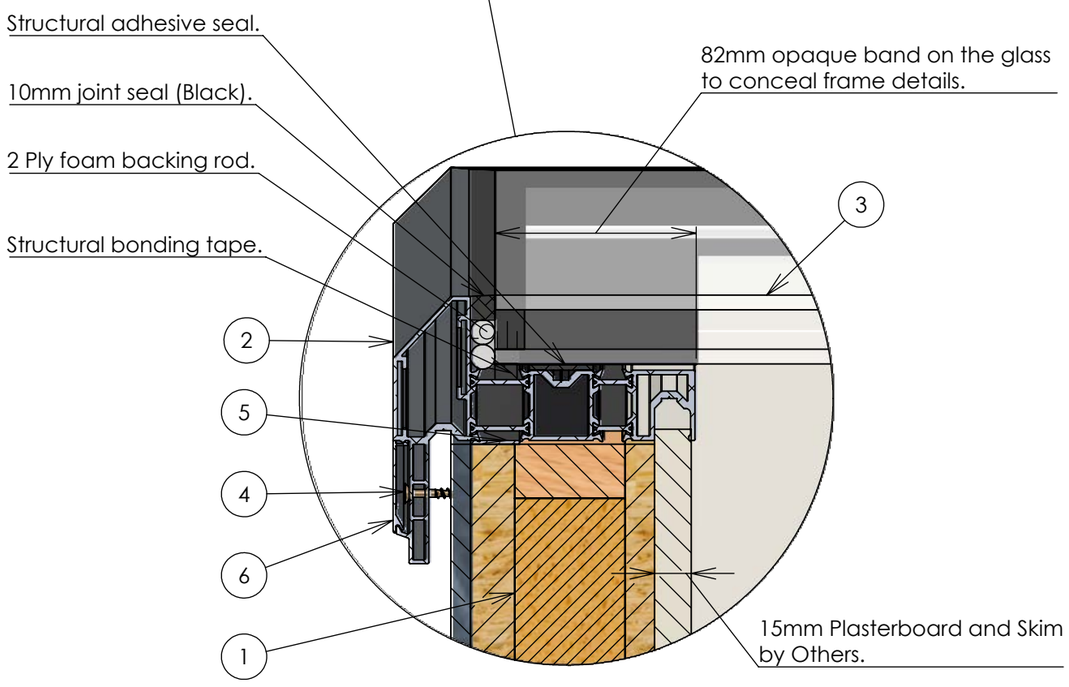

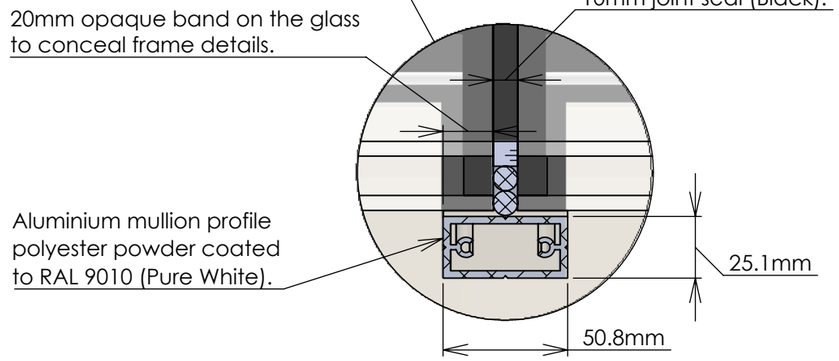
| ITEM NO. | DESCRIPTION | QTY. |
|---|---|---|
| 1 | 75mm fully insulated upstand supplied by Sunsquare Ltd. (Optional) | 1 |
| 2 | Skyview frame. | 1 |
| 3 | 28mm Insulated Glass Unit. | Min. 2 |
| 4 | 4.5x50 Wood Screw. | 12 |
| 5 | ISO BLOCO joint sealant tape supplied by Sunsquare Ltd. | 1 |
| 6 | Skyview capping. | 4 |

Customer
-

Title
Skyview Multi Panes (Standard).

Date
12/04/2016

Drawn By
WK

Material


Project
GA-1601-003 (I)

© 2014 This drawing remains the property of Sunsquare Limited and must not be copied or passed to a third party without written permission.

Sunsquare Limited
Unit D1 Drinkstone Investment Park
Kempson Way
Bury St Edmunds
Suffolk IP32 7AR
0845 226 3172

sunsquare.co.uk

Note:
How to assemble upstand go to
https://www.sunsquare.co.uk/products/upstand/

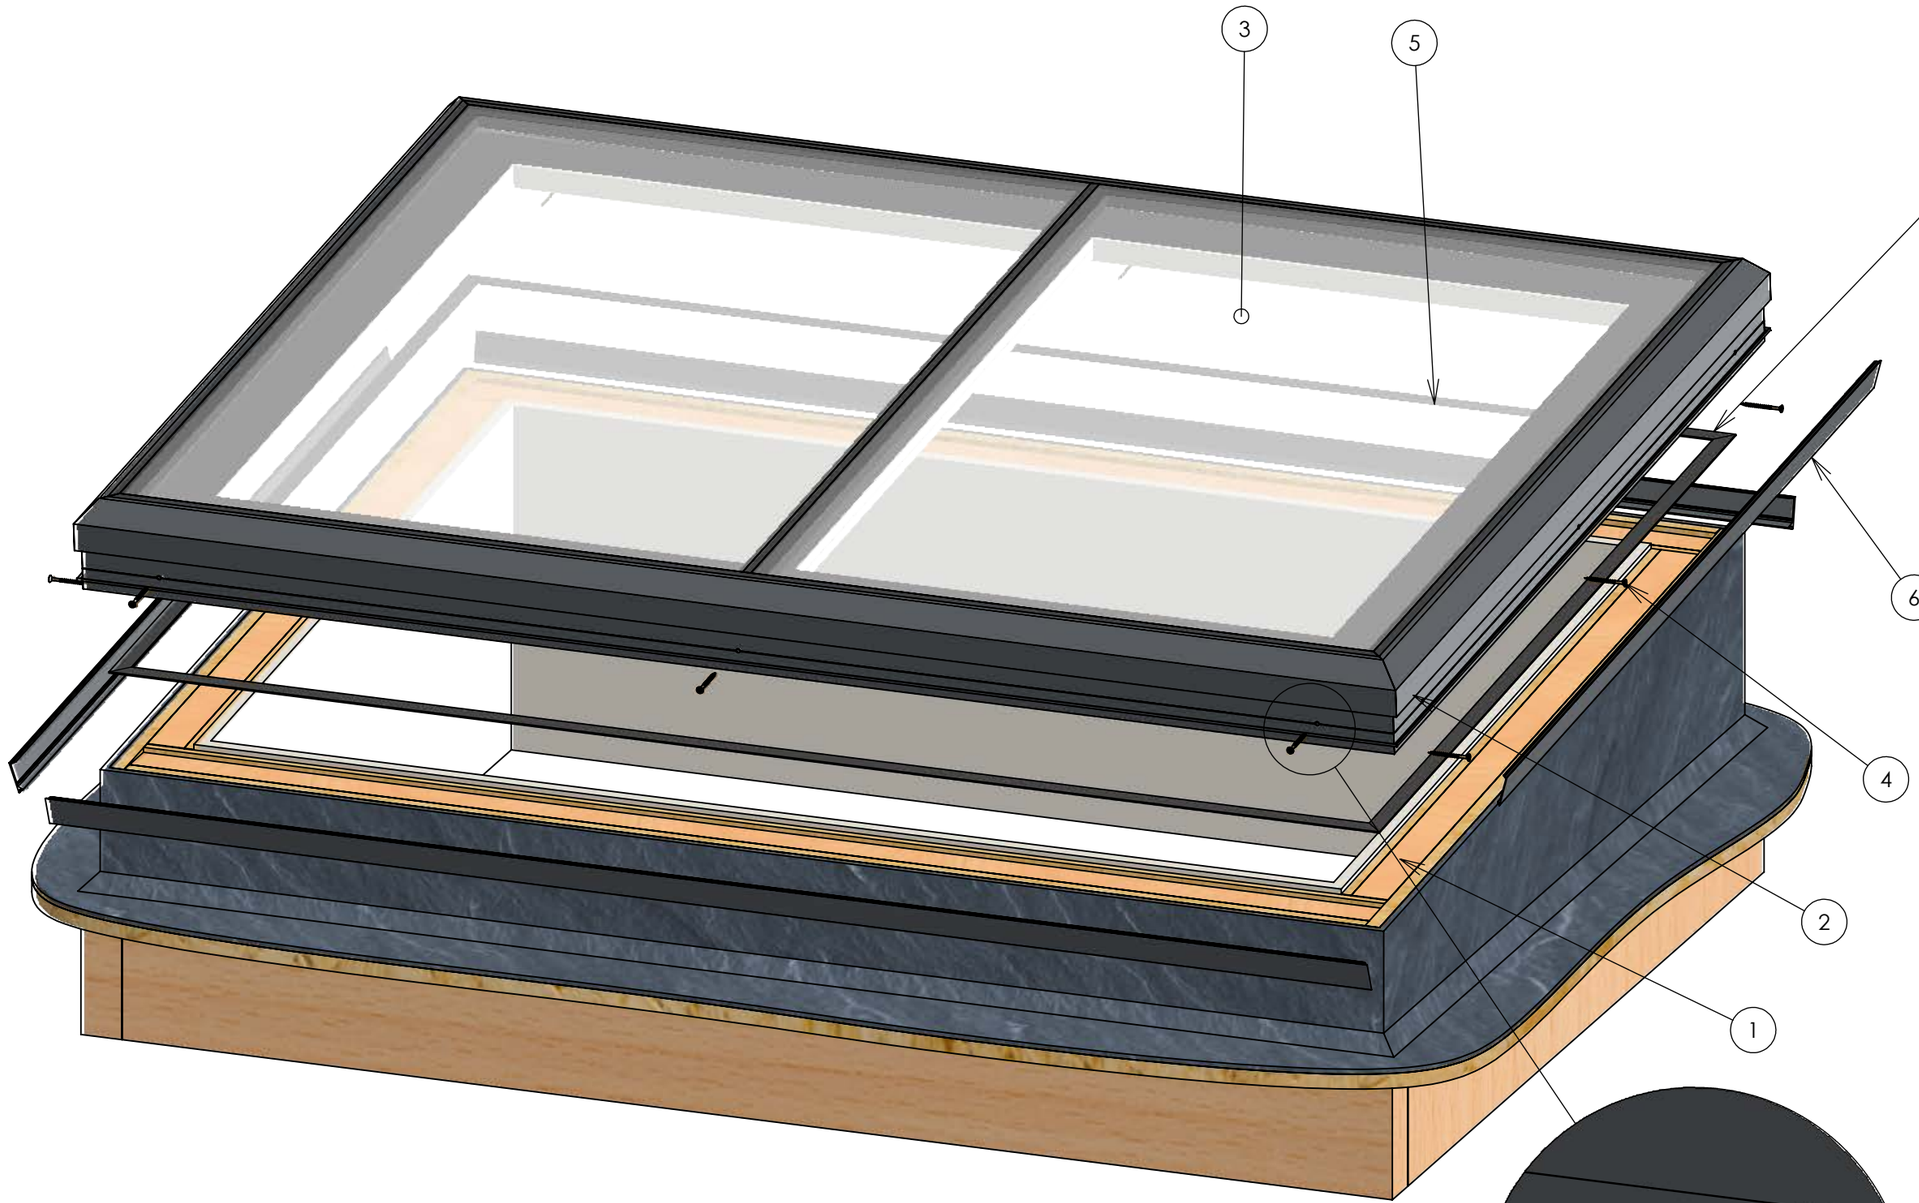



ISO BLOCO tape:
A pre-compressed joint sealant tape for protection against wind drift, as well as providing both thermal and acoustic insulation while remaining permanently elastic to accommodate diurnal and other movement.


| ITEM NO. | DESCRIPTION | QTY. |
|---|---|---|
| 1 | 75mm fully insulated upstand supplied by Sunsquare Ltd. (Optional) | 1 |
| 2 | Skyview frame. | 1 |
| 3 | 28mm Insulated Glass Unit. | Min. 2 |
| 4 | 4.5x50 Wood Screw. | 12 |
| 5 | ISO BLOCO joint sealant tape supplied by Sunsquare Ltd. | 1 |
| 6 | Skyview capping. | 4 |

CAUTION: DO NOT OVERTIGHTEN SCREWS.



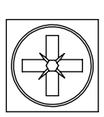

PZ2 Requied

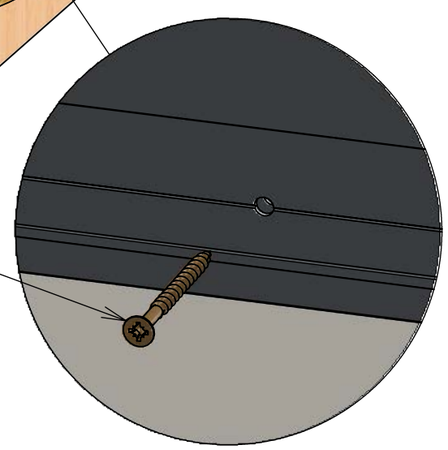

Customer
-

Title
Skyview Multi Panes (Standard).

Date
12/04/2016

Drawn By
WK


Material


Project
GA-1601-004 (I)

© 2014 This drawing remains the property of Sunsquare Limited and must not be copied or passed to a third party without written permission.


Sunsquare Limited
Unit D1 Drinkstone Investment Park
Kempson Way
Bury St Edmunds
Suffolk IP32 7AR
0845 226 3172

sunsquare.co.uk

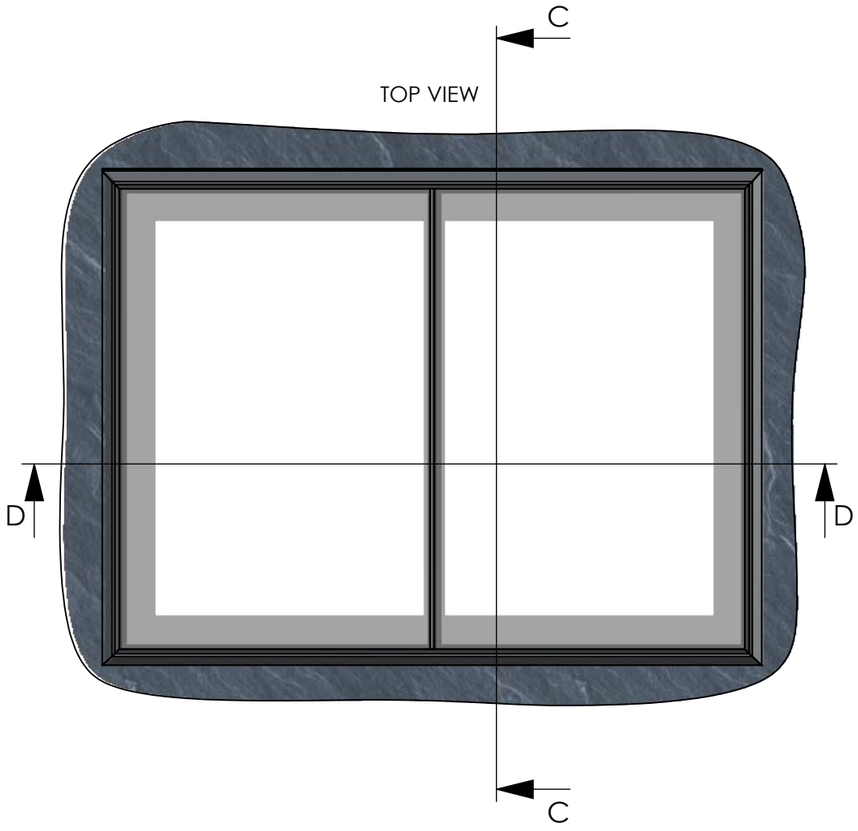


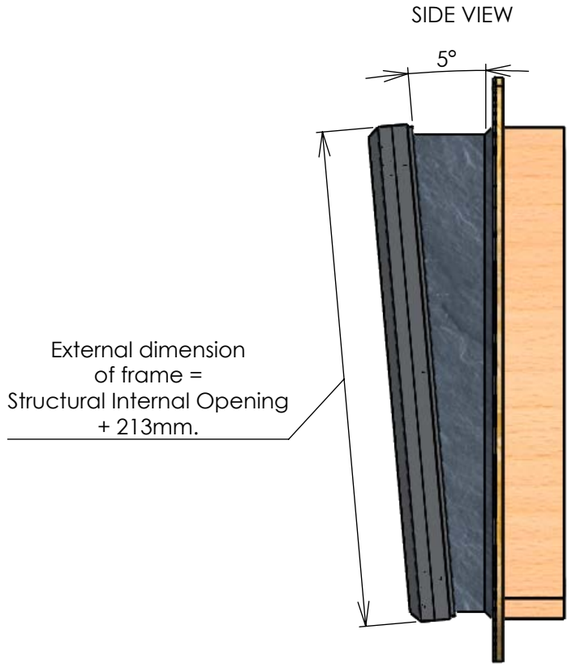
| Boundaries of support. | |
|---|---|
| Type of Skylight | Max. Width Dimension |
| Skyview Multi Panes (Standard) | 1500mm |
| Skyview Multi Panes (Enhance) | 1500 < x <=3000mm |
| Skyview Multi Panes (Glass to Glass) | 1200mm |

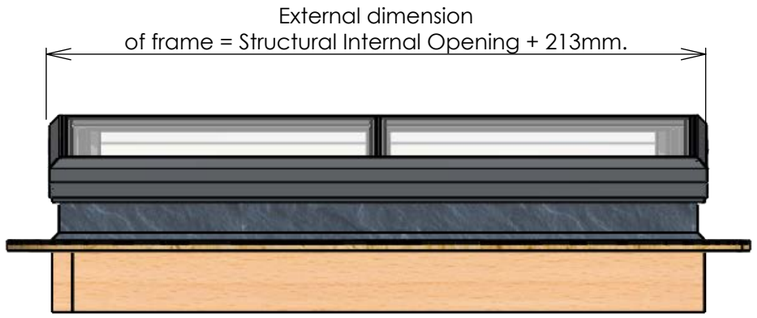


FRONT VIEW

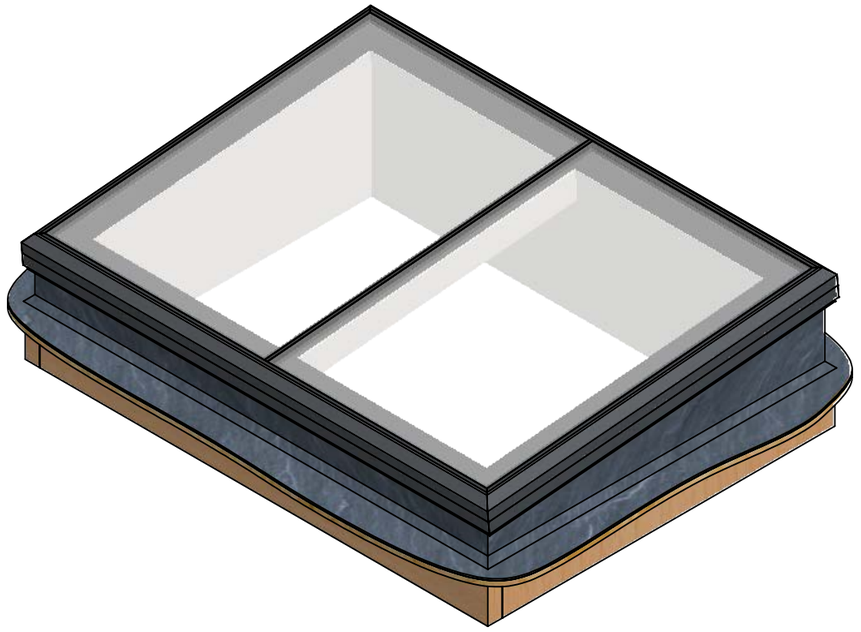

Customer
-

Title
Skyview Multi Panes (Enhance).

Date
12/04/2016

Drawn By
WK


Material

Project
GA-1601-005 (I)


© 2014 This drawing remains the property of Sunsquare Limited and must not be copied or passed to a third party without written permission.

Sunsquare Limited
Unit D1 Drinkstone Investment Park
Kempson Way
Bury St Edmunds
Suffolk IP32 7AR
0845 226 3172

sunsquare.co.uk

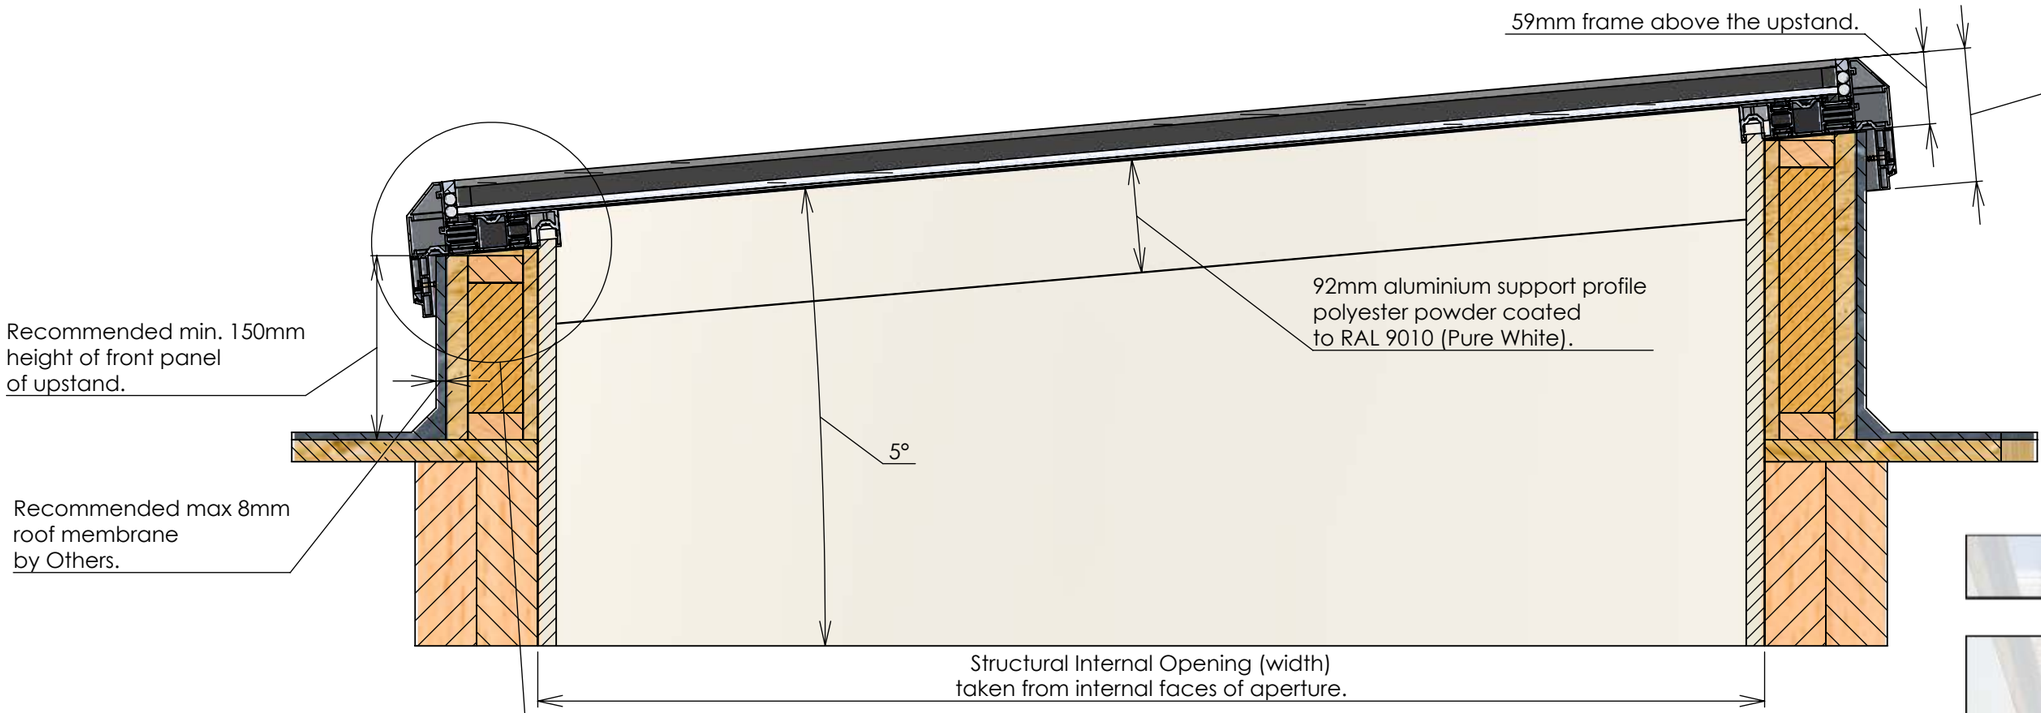


SECTION C-C

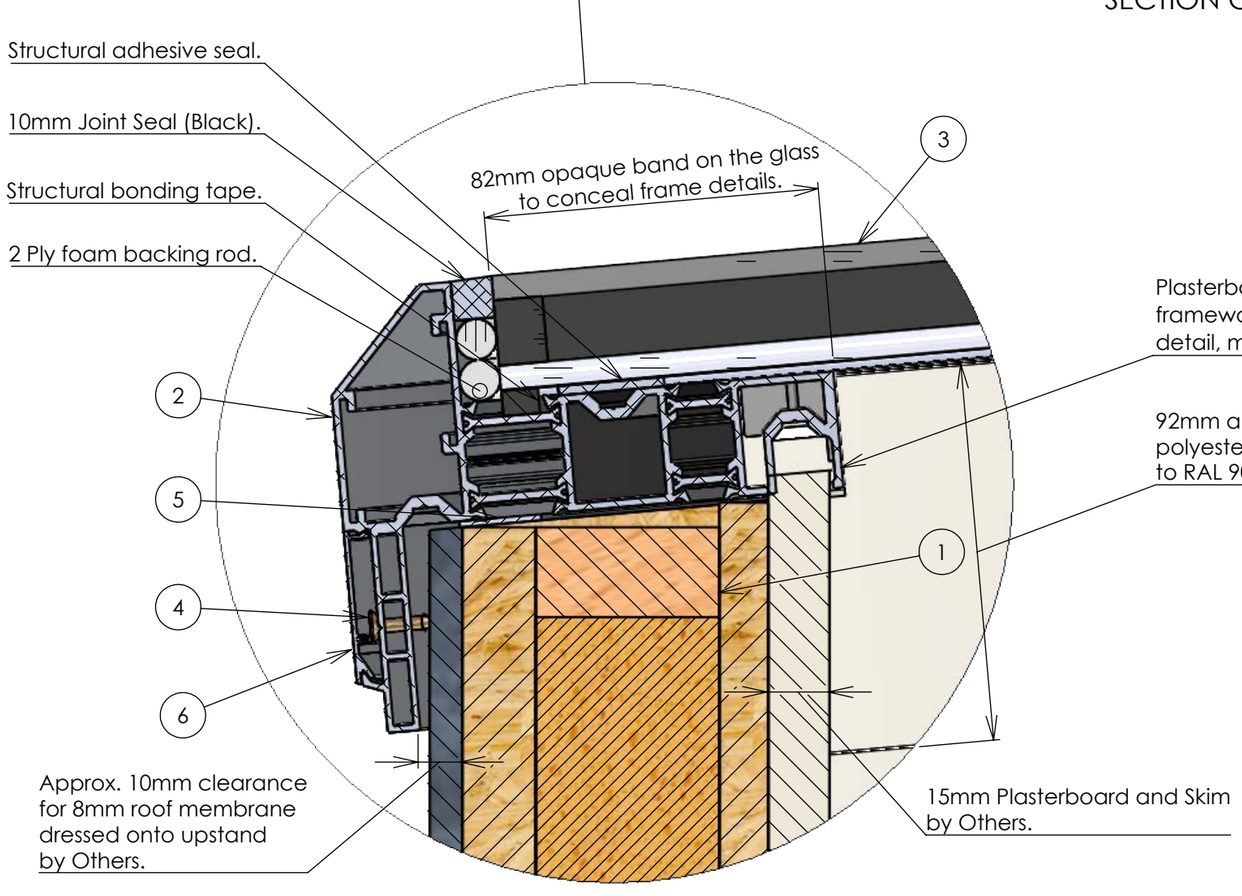


| ITEM NO. | DESCRIPTION | QTY. |
|---|---|---|
| 1 | 75mm fully insulated upstand supplied by Sunsquare Ltd. (Optional) | 1 |
| 2 | Skyview frame. | 1 |
| 3 | 28mm Insulated Glass Unit. | Min. 2 |
| 4 | 4.5x50 Wood Screw. | 12 |
| 5 | ISO BLOCO joint sealant tape supplied by Sunsquare Ltd. | 1 |
| 6 | Skyview capping. | 4 |

Customer
-

Title
Skyview Multi Panes (Enhance).

Date
12/04/2016

Drawn By
WK


Material

Project
GA-1601-006 (I)


© 2014 This drawing remains the property of Sunsquare Limited and must not be copied or passed to a third party without written permission.

Sunsquare Limited
Unit D1 Drinkstone Investment Park
Kempson Way
Bury St Edmunds
Suffolk IP32 7AR
0845 226 3172

sunsquare.co.uk

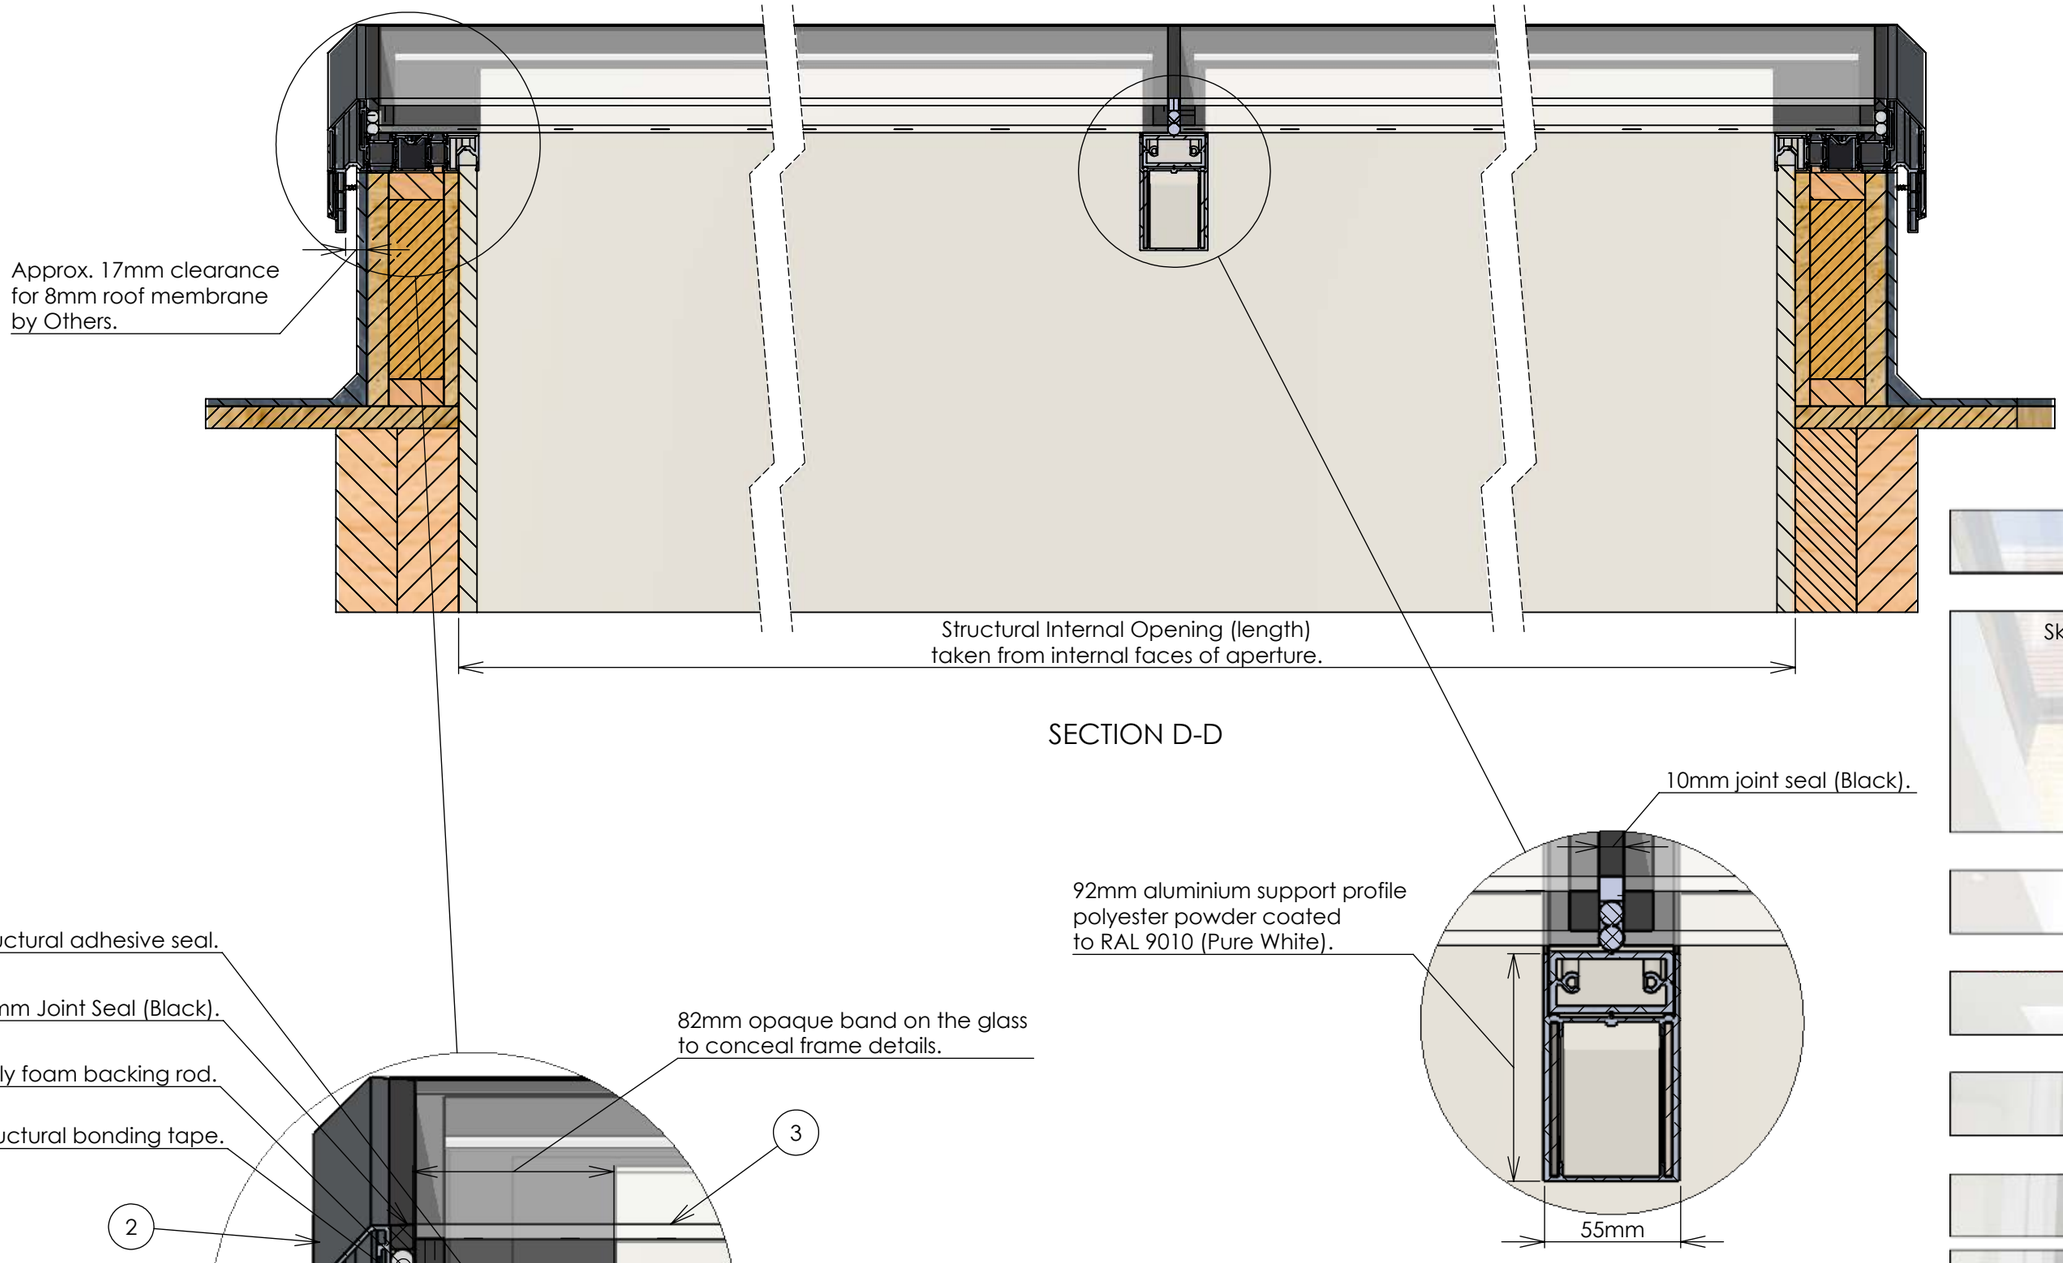


SECTION D-D

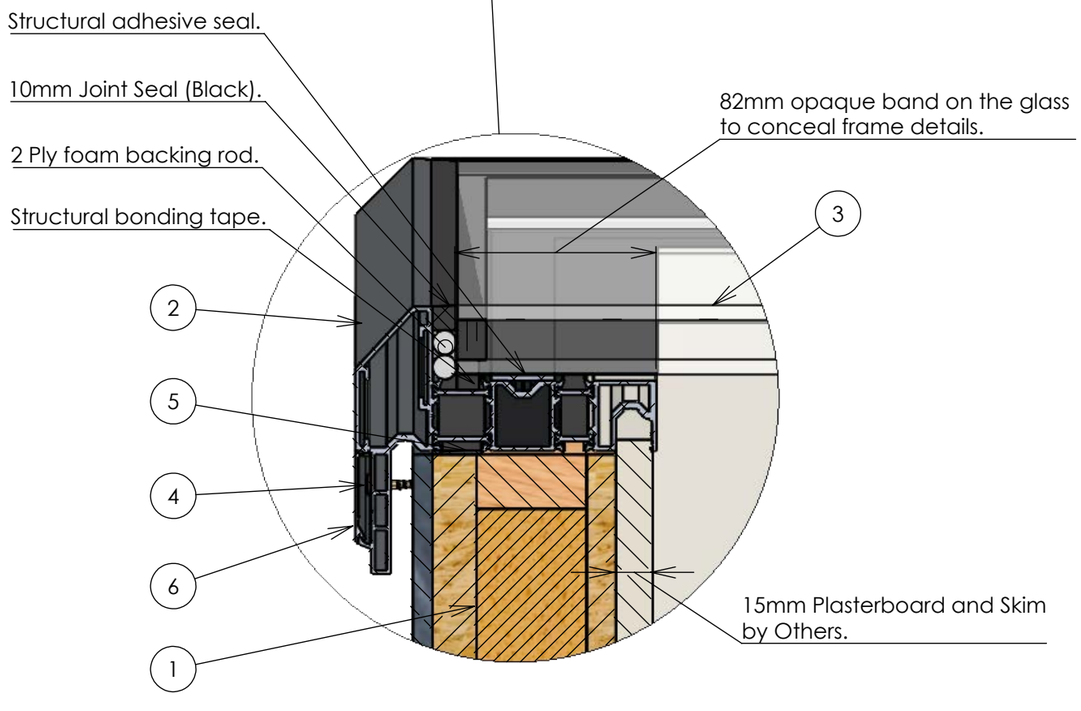





| ITEM NO. | DESCRIPTION | QTY. |
|---|---|---|
| 1 | 75mm fully insulated upstand supplied by Sunsquare Ltd. (Optional) | 1 |
| 2 | Skyview frame. | 1 |
| 3 | 28mm Insulated Glass Unit. | Min. 2 |
| 4 | 4.5x50 Wood Screw. | 12 |
| 5 | ISO BLOCO joint sealant tape supplied by Sunsquare Ltd. | 1 |
| 6 | Skyview capping. | 4 |

Customer
-

Title
Skyview Multi Panes (Enhance).

Date
12/04/2016

Drawn By
WK

Material

Project
GA-1601-007 (I)


© 2014 This drawing remains the property of Sunsquare Limited and must not be copied or passed to a third party without written permission.

Sunsquare Limited
Unit D1 Drinkstone Investment Park
Kempson Way
Bury St Edmunds
Suffolk IP32 7AR
0845 226 3172

sunsquare.co.uk

Note:
How to assemble upstand go to
https://www.sunsquare.co.uk/products/upstand/


ISO BLOCO tape:
A pre-compressed joint sealant tape for protection against wind drift, as well as providing both thermal and acoustic insulation while remaining permanently elastic to accommodate diurnal and other movement.

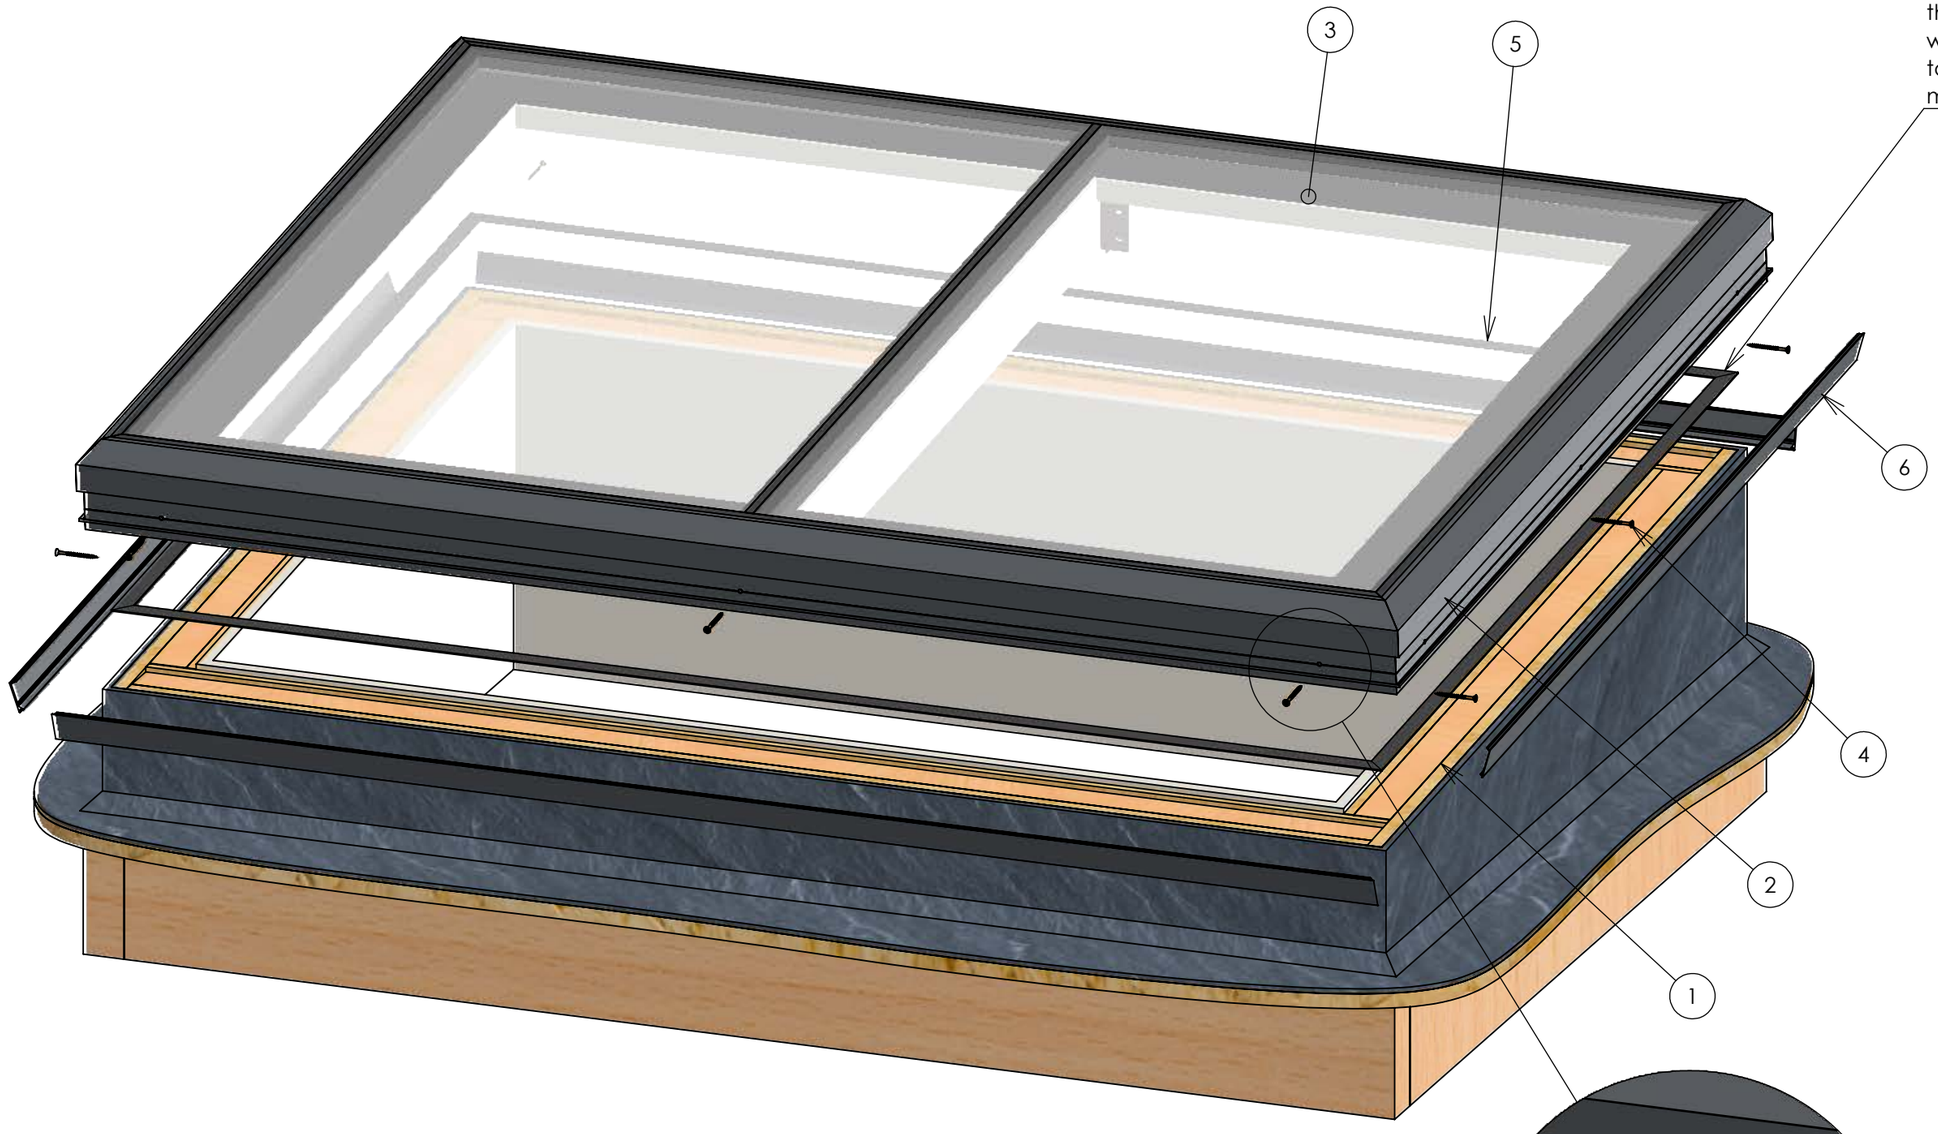


| ITEM NO. | DESCRIPTION | QTY. |
|---|---|---|
| 1 | 75mm fully insulated upstand supplied by Sunsquare Ltd. (Optional) | 1 |
| 2 | Skyview frame. | 1 |
| 3 | 28mm Insulated Glass Unit. | Min. 2 |
| 4 | 4.5x50 Wood Screw. | 12 |
| 5 | ISO BLOCO joint sealant tape supplied by Sunsquare Ltd. | 1 |
| 6 | Skyview capping. | 4 |

CAUTION: DO NOT OVERTIGHTEN SCREWS.

PZ2 Requied

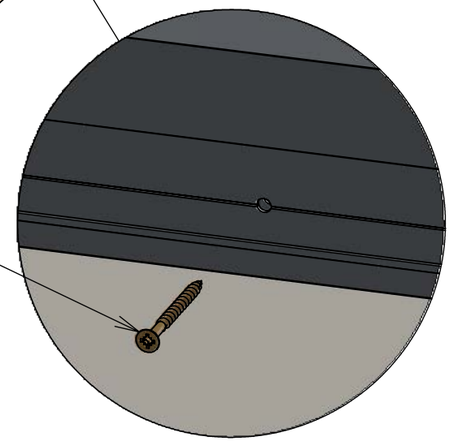

Customer
-

Title
Skyview Multi Panes (Enhance).

Date
12/04/2016

Drawn By
WK


Material


Project
GA-1601-008 (I)

© 2014 This drawing remains the property of Sunsquare Limited and must not be copied or passed to a third party without written permission.


Sunsquare Limited
Unit D1 Drinkstone Investment Park
Kempson Way
Bury St Edmunds
Suffolk IP32 7AR
0845 226 3172

sunsquare.co.uk

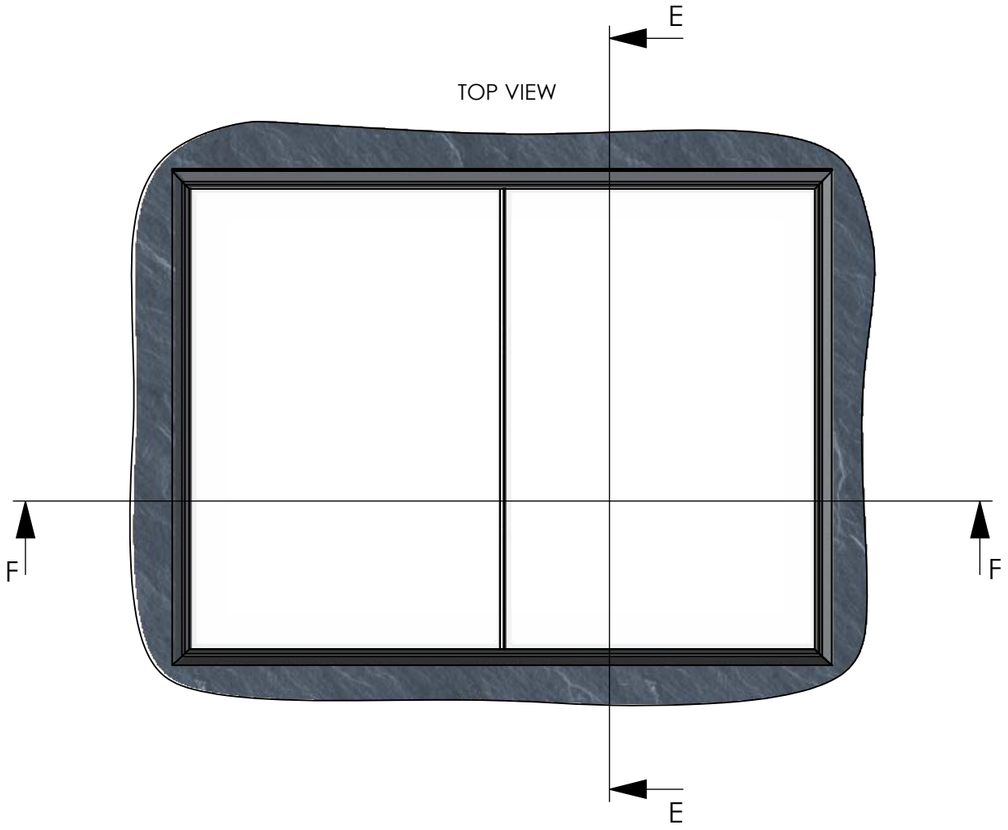


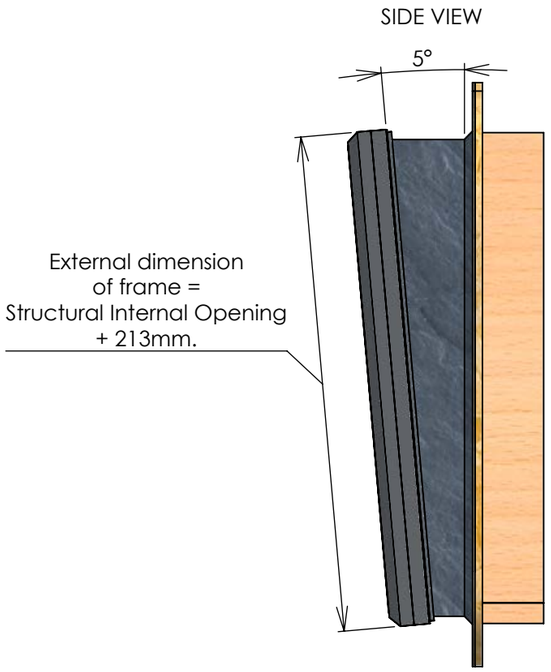
| Boundaries of support. | |
|---|---|
| Type of Skylight | Max. Width Dimension |
| Skyview Multi Panes (Standard) | 1500mm |
| Skyview Multi Panes (Enhance) | 1500 < x <=3000mm |
| Skyview Multi Panes (Glass to Glass) | 1200mm |

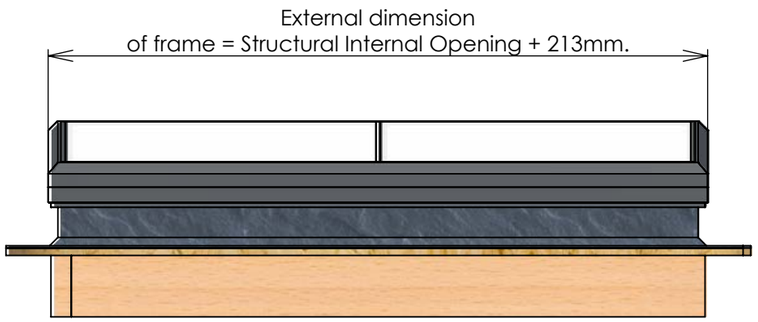


FRONT VIEW

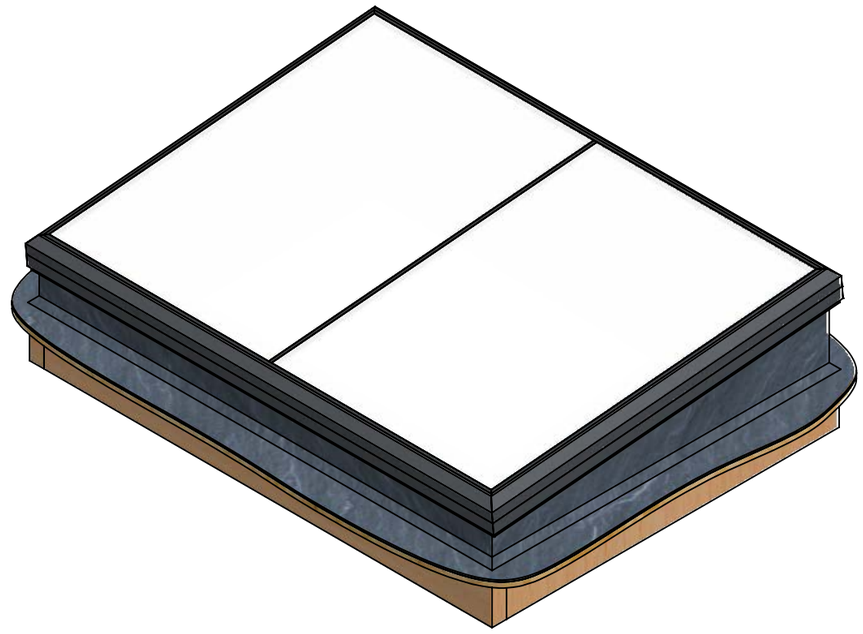

Customer

-

Title

Skyview Multi Panes (Glass To Glass).

Date

12/04/2016

Drawn By

WK

Material


Project

GA-1601-009 (I)

© 2014 This drawing remains the property of Sunsquare Limited and must not be copied or passed to a third party without written permission.

Sunsquare Limited
Unit D1 Drinkstone Investment Park
Kempson Way
Bury St Edmunds
Suffolk IP32 7AR
0845 226 3172

sunsquare.co.uk

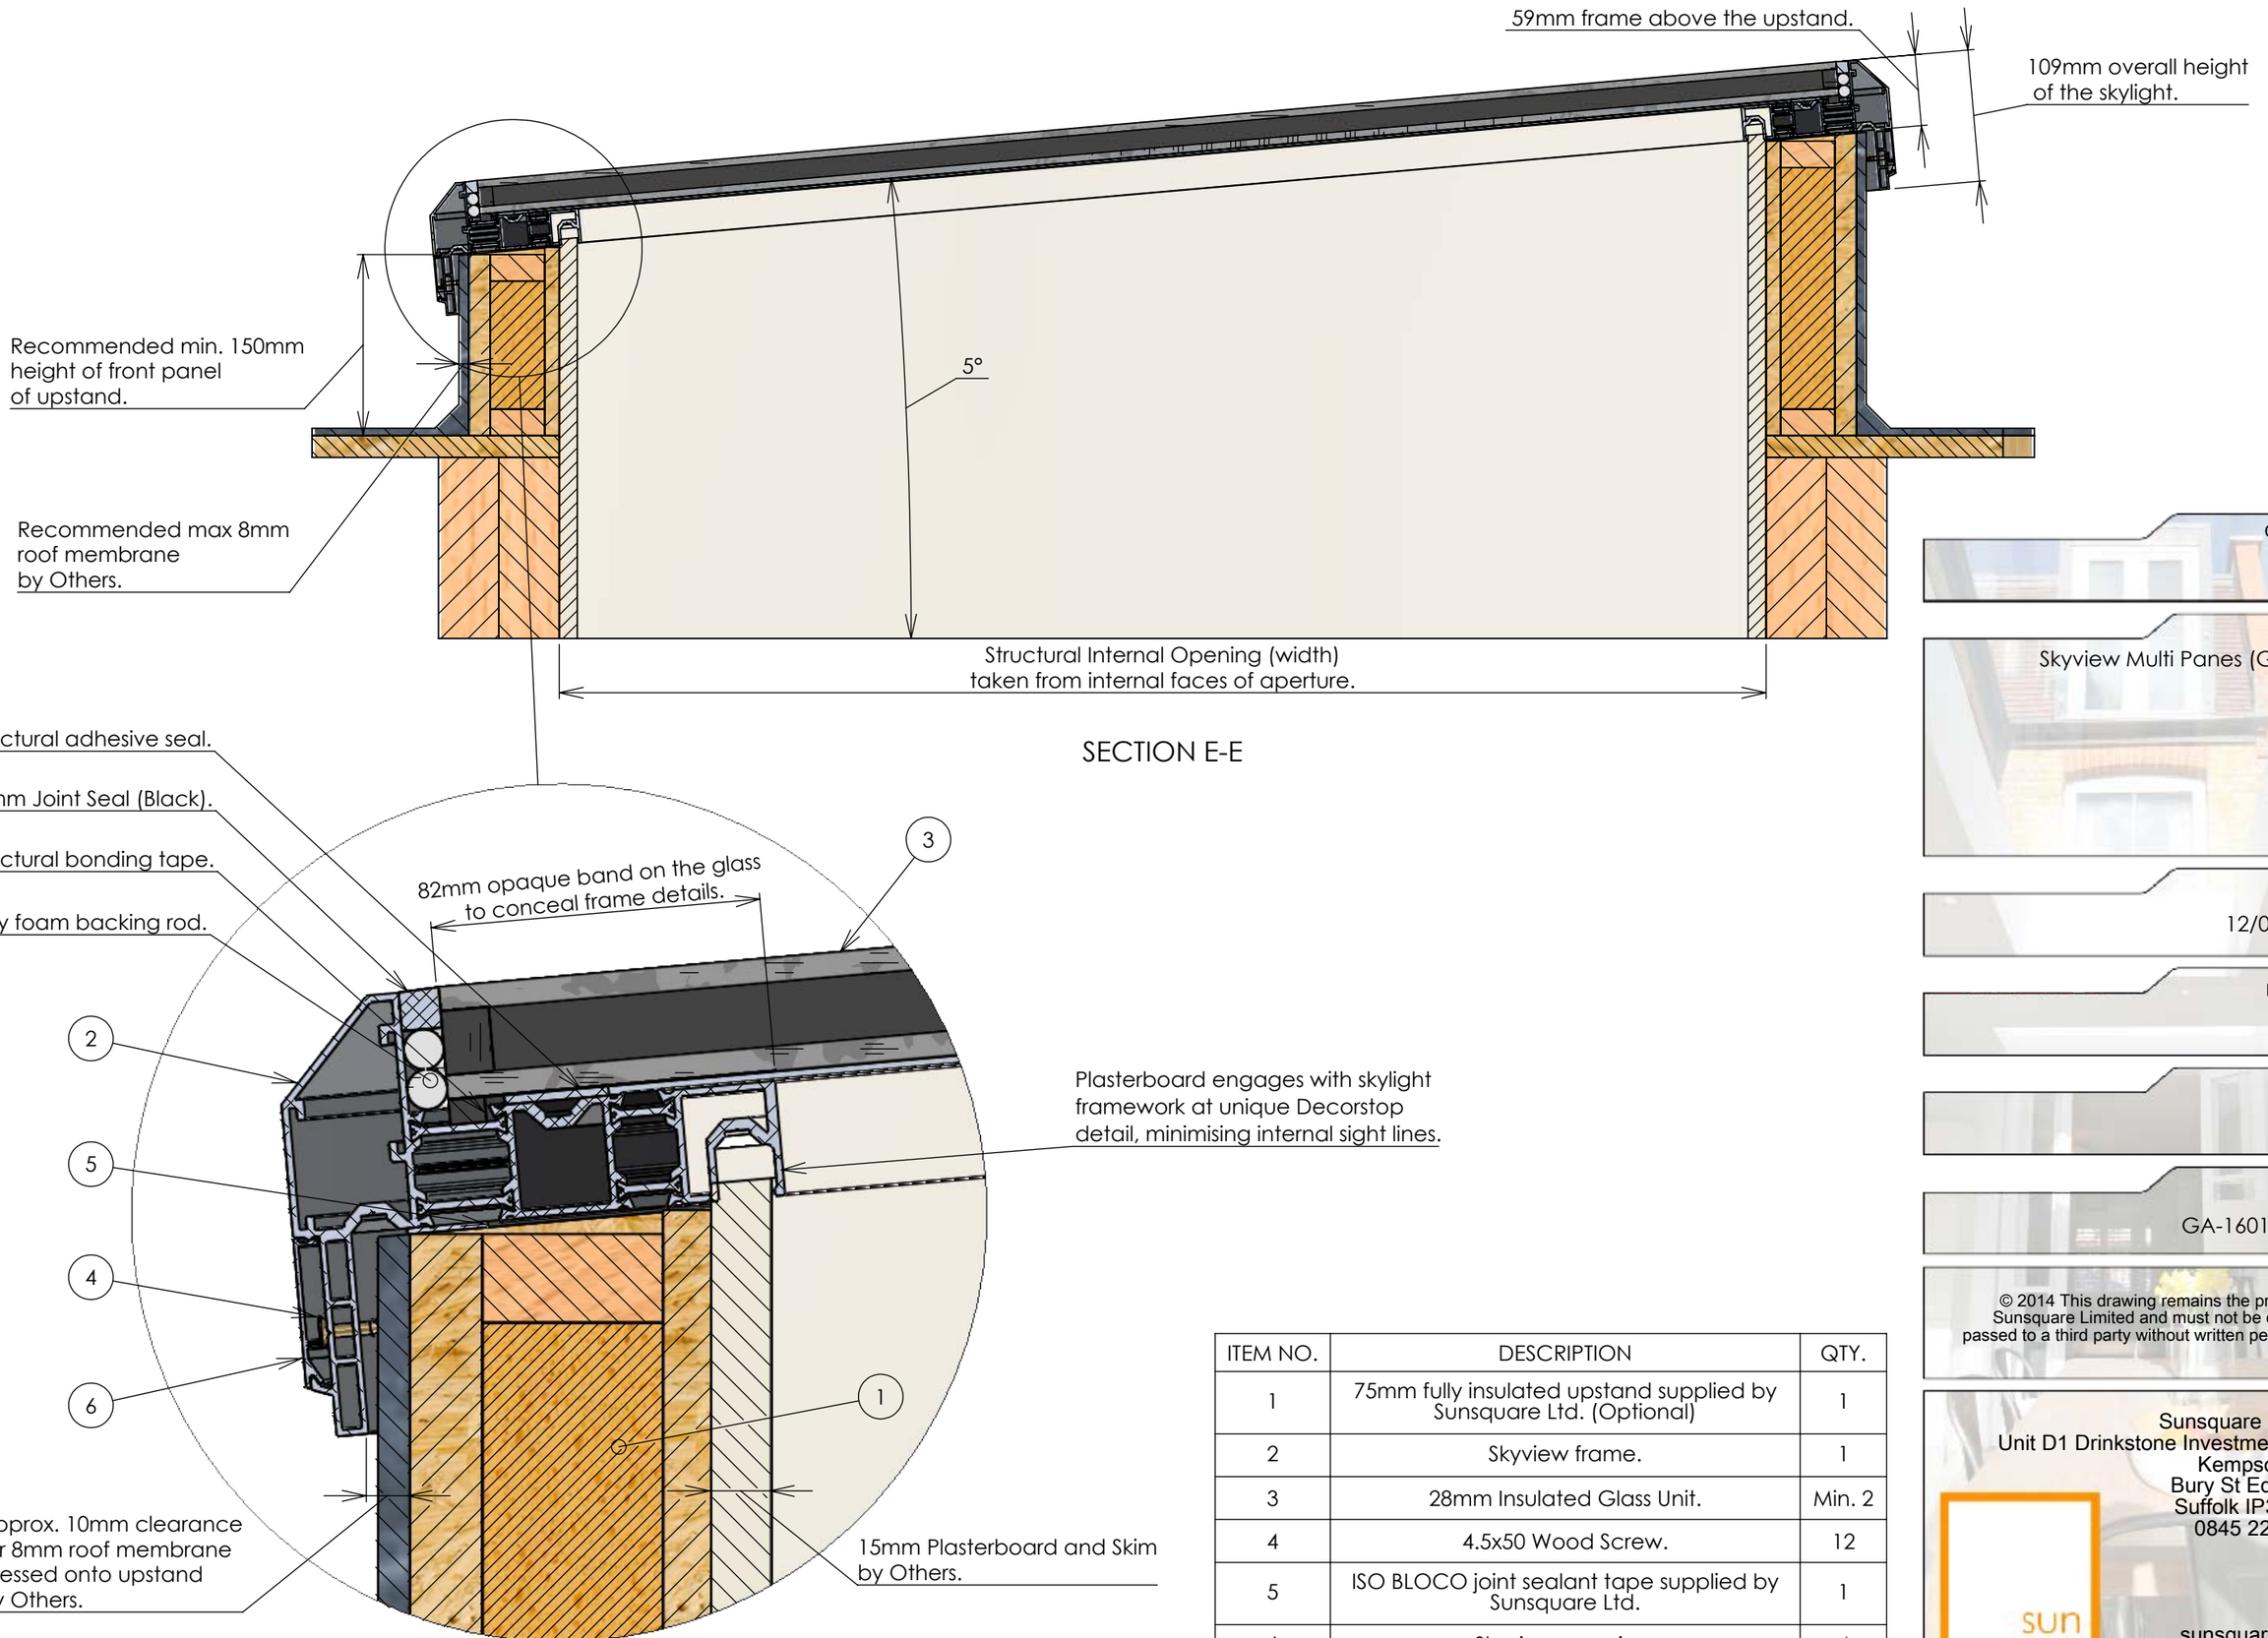


SECTION E-E

| ITEM NO. | DESCRIPTION | QTY. |
|---|---|---|
| 1 | 75mm fully insulated upstand supplied by Sunsquare Ltd. (Optional) | 1 |
| 2 | Skyview frame. | 1 |
| 3 | 28mm Insulated Glass Unit. | Min. 2 |
| 4 | 4.5x50 Wood Screw. | 12 |
| 5 | ISO BLOCO joint sealant tape supplied by Sunsquare Ltd. | 1 |
| 6 | Skyview capping. | 4 |

Customer
-

Title
Skyview Multi Panes (Glass To Glass).

Date
12/04/2016

Drawn By
WK


Material

Project
GA-1601-010 (I)


© 2014 This drawing remains the property of Sunsquare Limited and must not be copied or passed to a third party without written permission.


Sunsquare Limited
Unit D1 Drinkstone Investment Park
Kempson Way
Bury St Edmunds
Suffolk IP32 7AR
0845 226 3172

sunsquare.co.uk

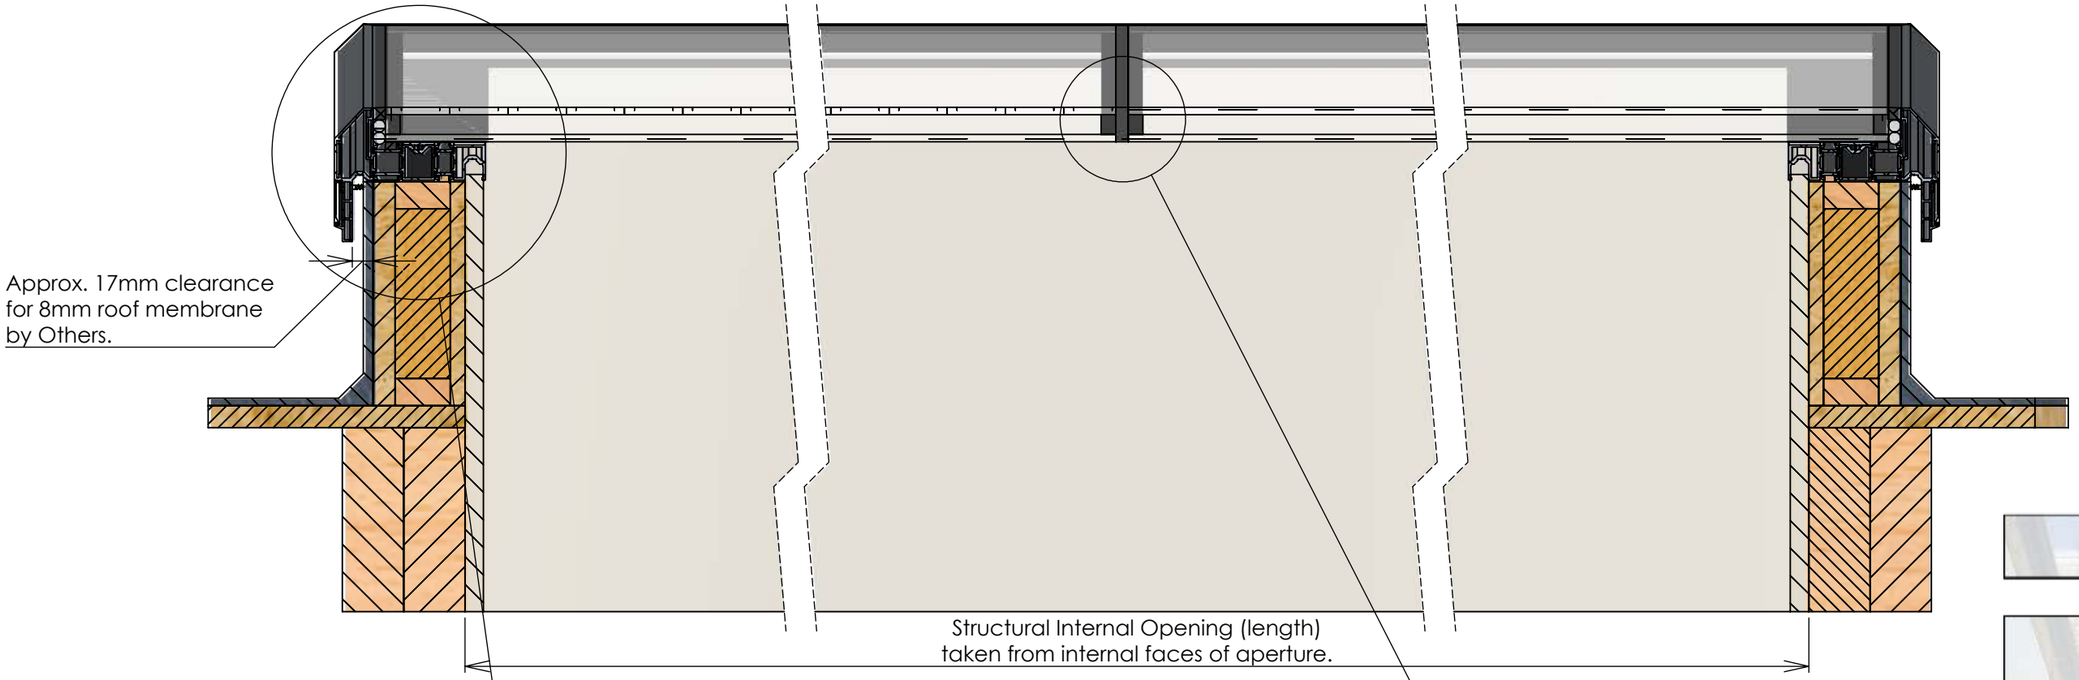


SECTION F-F

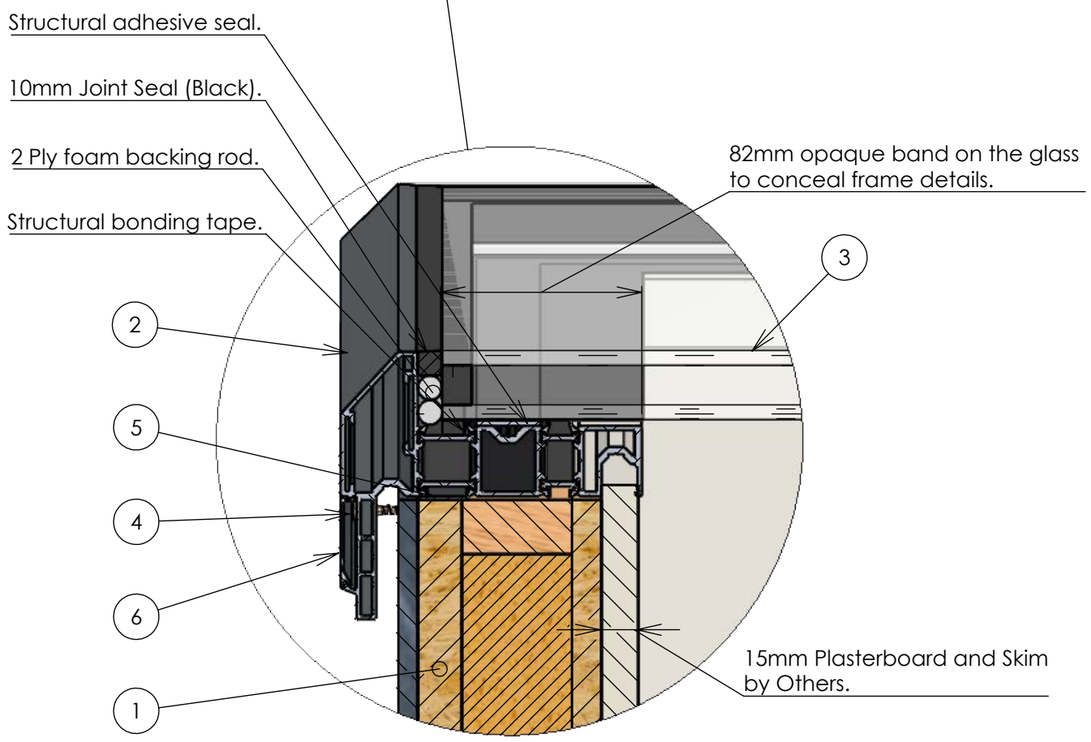

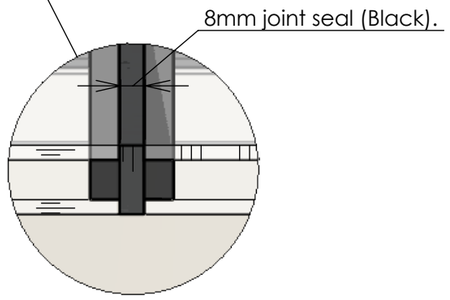
| ITEM NO. | DESCRIPTION | QTY. |
|---|---|---|
| 1 | 75mm fully insulated upstand supplied by Sunsquare Ltd. (Optional) | 1 |
| 2 | Skyview frame. | 1 |
| 3 | 28mm Insulated Glass Unit. | Min. 2 |
| 4 | 4.5x50 Wood Screw. | 12 |
| 5 | ISO BLOCO joint sealant tape supplied by Sunsquare Ltd. | 1 |
| 6 | Skyview capping. | 4 |

Customer
-

Title
Skyview Multi Panes (Glass To Glass).

Date
12/04/2016

Drawn By
WK

Material


Project
GA-1601-011 (I)

© 2014 This drawing remains the property of Sunsquare Limited and must not be copied or passed to a third party without written permission.

Sunsquare Limited
Unit D1 Drinkstone Investment Park
Kempson Way
Bury St Edmunds
Suffolk IP32 7AR
0845 226 3172

sunsquare.co.uk


Note:
How to assemble upstand go to
https://www.sunsquare.co.uk/products/upstand/

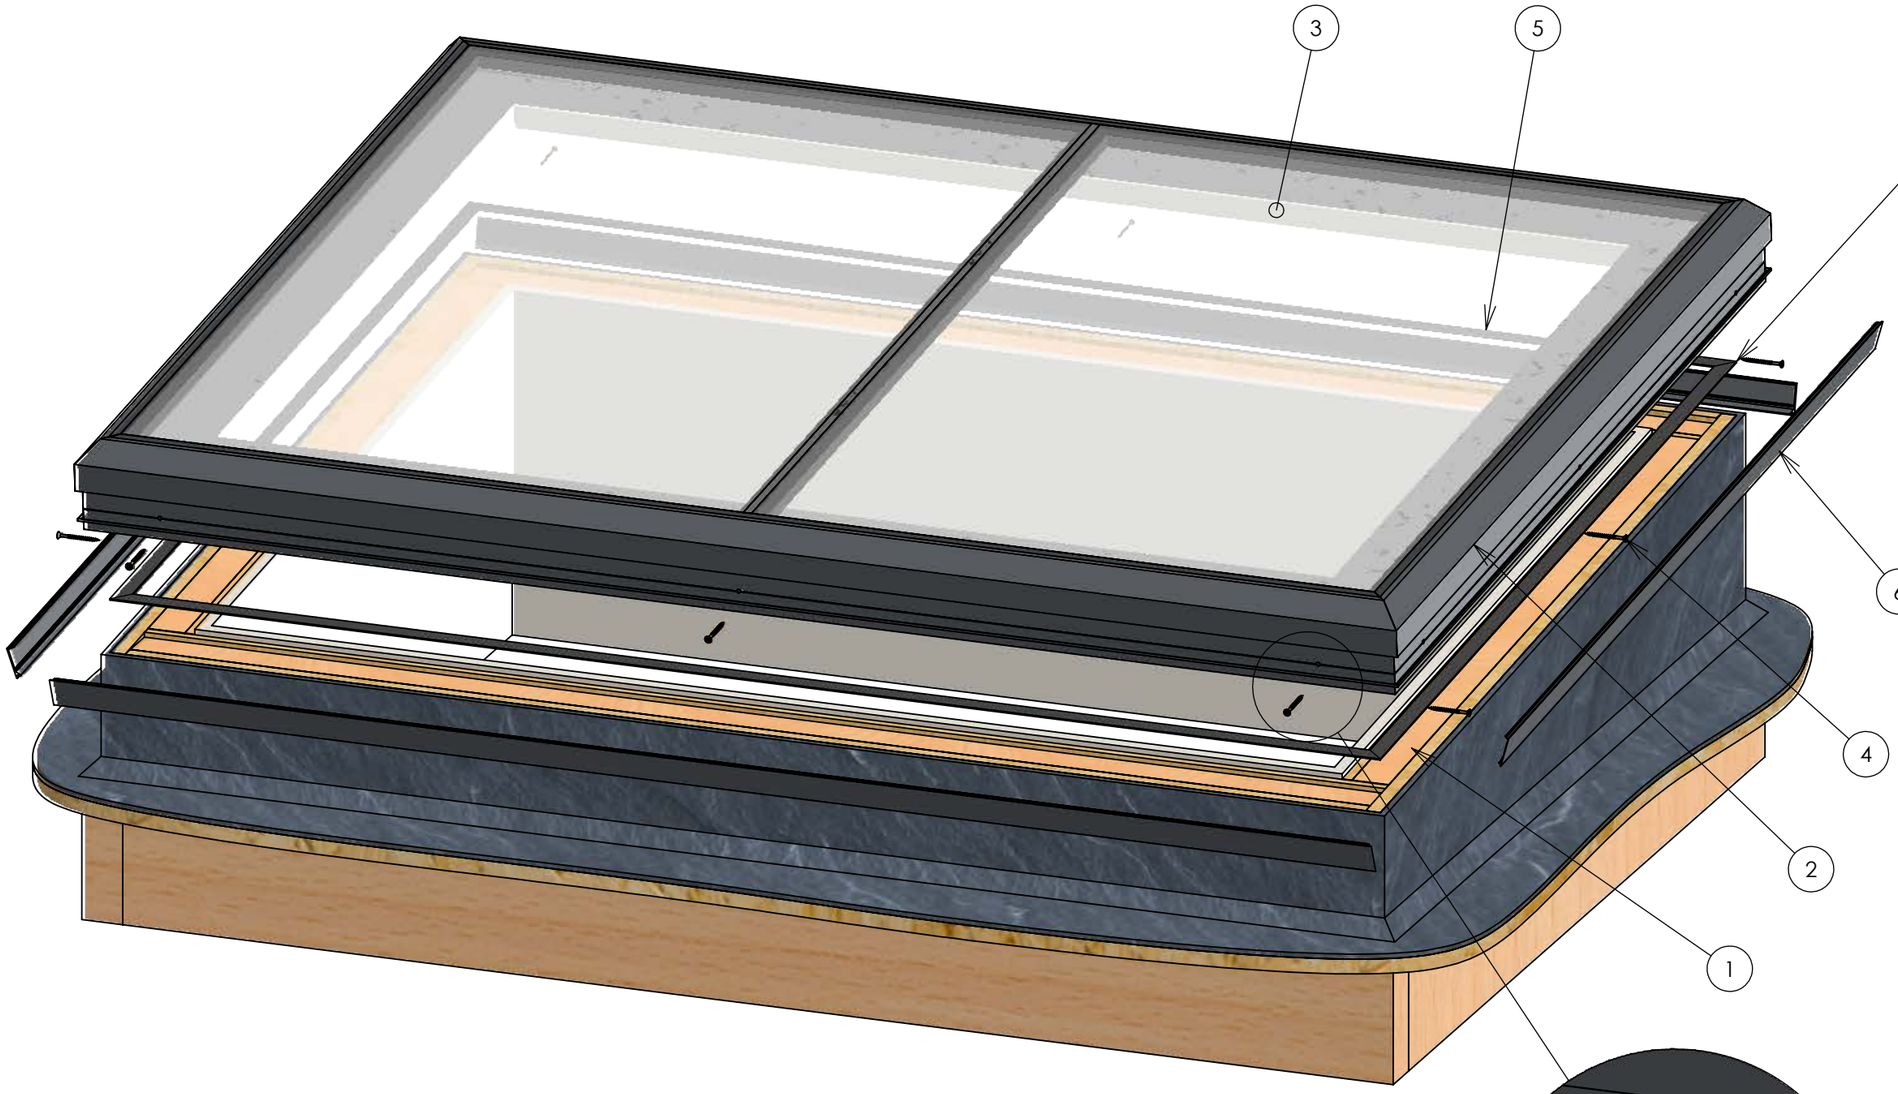



ISO BLOCO tape:
A pre-compressed joint sealant tape for protection against wind drift, as well as providing both thermal and acoustic insulation while remaining permanently elastic to accommodate diurnal and other movement.

| ITEM NO. | DESCRIPTION | QTY. |
|---|---|---|
| 1 | 75mm fully insulated upstand supplied by Sunsquare Ltd. (Optional) | 1 |
| 2 | Skyview frame. | 1 |
| 3 | 28mm Insulated Glass Unit. | Min. 2 |
| 4 | 4.5x50 Wood Screw. | 12 |
| 5 | ISO BLOCO joint sealant tape supplied by Sunsquare Ltd. | 1 |
| 6 | Skyview capping. | 4 |

CAUTION: DO NOT OVERTIGHTEN SCREWS.

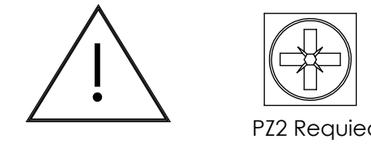

PZ2 Requied

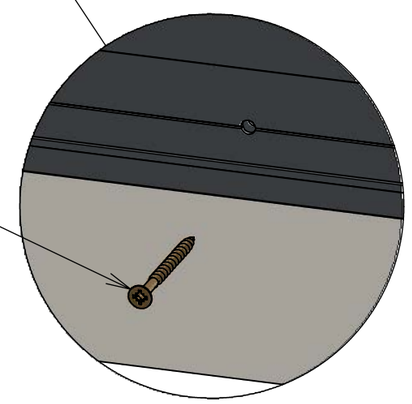

Customer
-

Title
Skyview Multi Panes (Glass To Glass).

Date
12/04/2016

Drawn By
WK

Material

Project
GA-1601-012 (I)

© 2014 This drawing remains the property of Sunsquare Limited and must not be copied or passed to a third party without written permission.

Sunsquare Limited
Unit D1 Drinkstone Investment Park
Kempson Way
Bury St Edmunds
Suffolk IP32 7AR
0845 226 3172

sunsquare.co.uk