
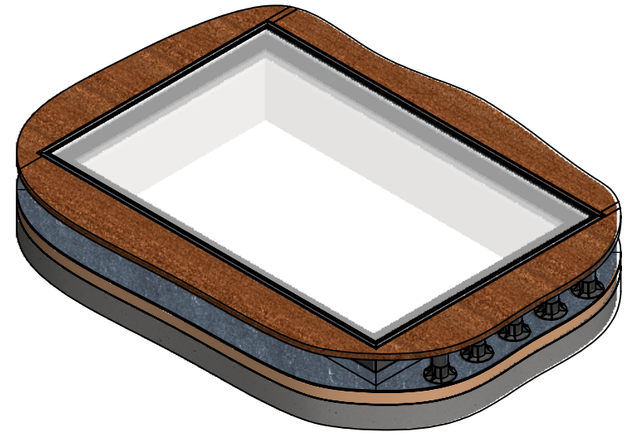


ISOMETRIC VIEW

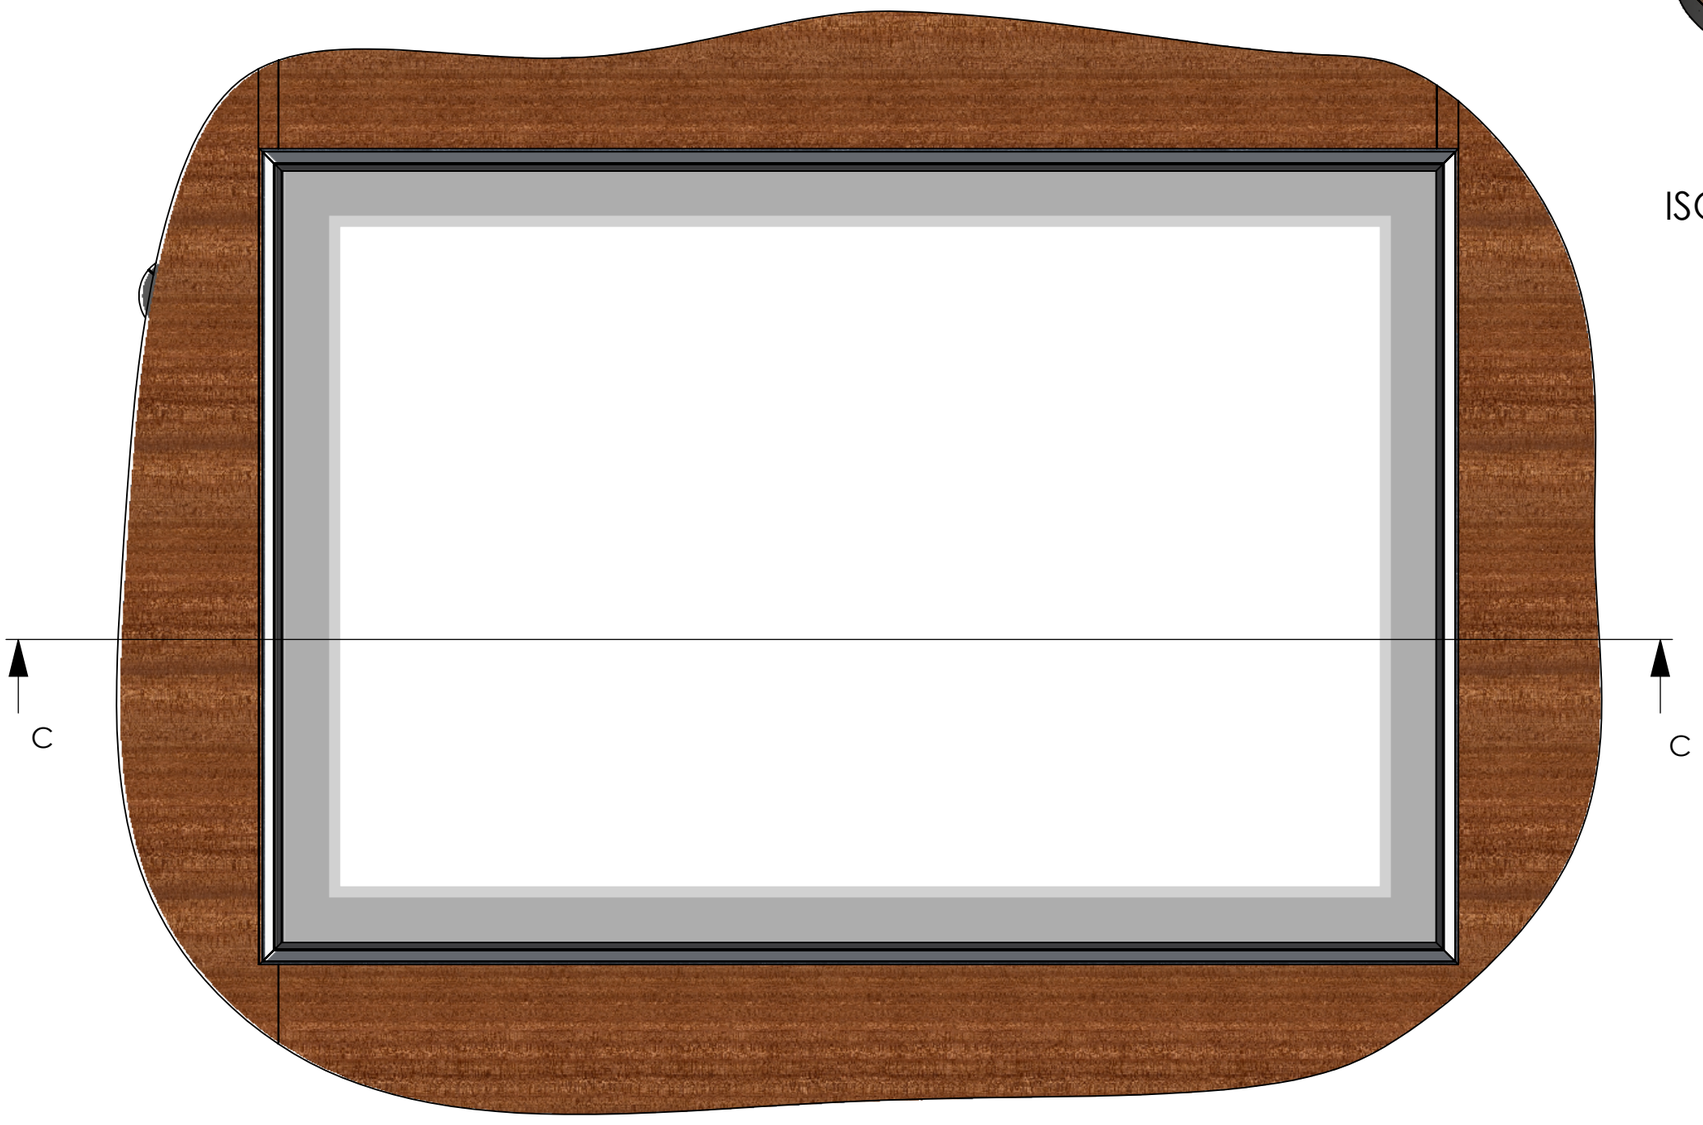

TOP VIEW

REVISIONS		
REV.	DESCRIPTION	DATE
A	Revised glass specification and drainage details.	22/08/2017
B	Revised roof decking details.	01/03/2018

Customer
-

Title
Horizon with paving slab and timber decking.

Date
24/06/2015

Drawn By
WK


Material
N/A

Project
STD-1301-HORIZON (I)005 (I) Rev B


© 2014 This drawing remains the property of Sunsquare Limited and must not be copied or passed to a third party without written permission.

Sunsquare Limited
Unit D1 Drinkstone Investment Park
Kempson Way
Bury St Edmunds
Suffolk IP32 7AR
0845 226 3172


sunsquare.co.uk

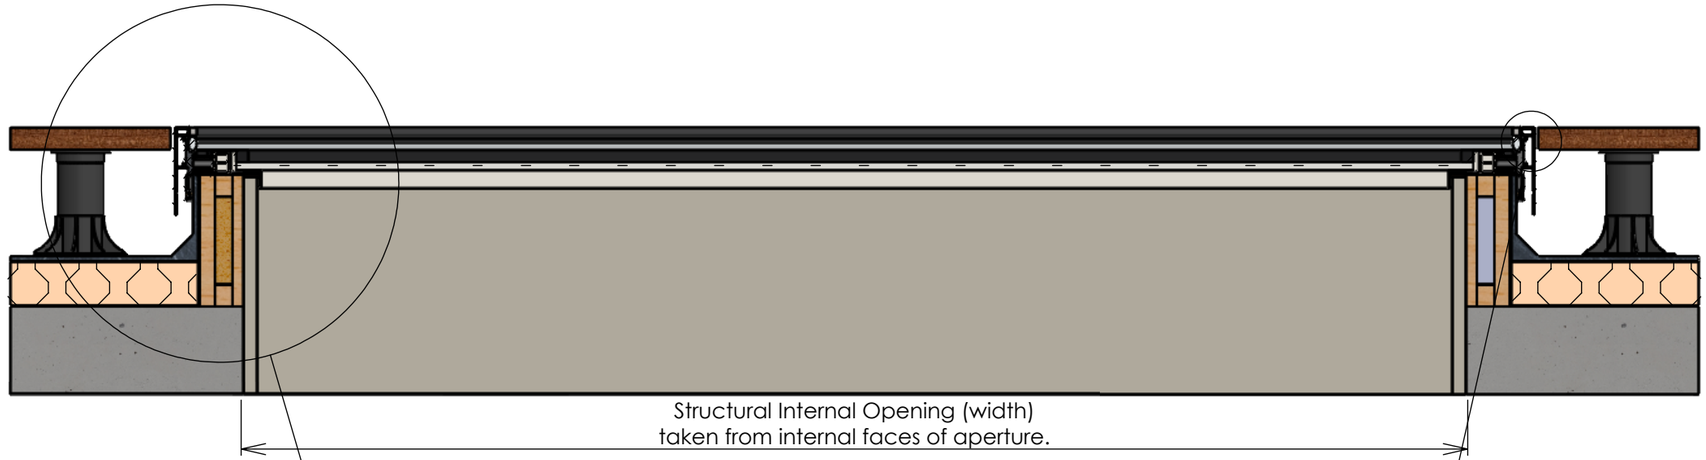

SECTION C-C

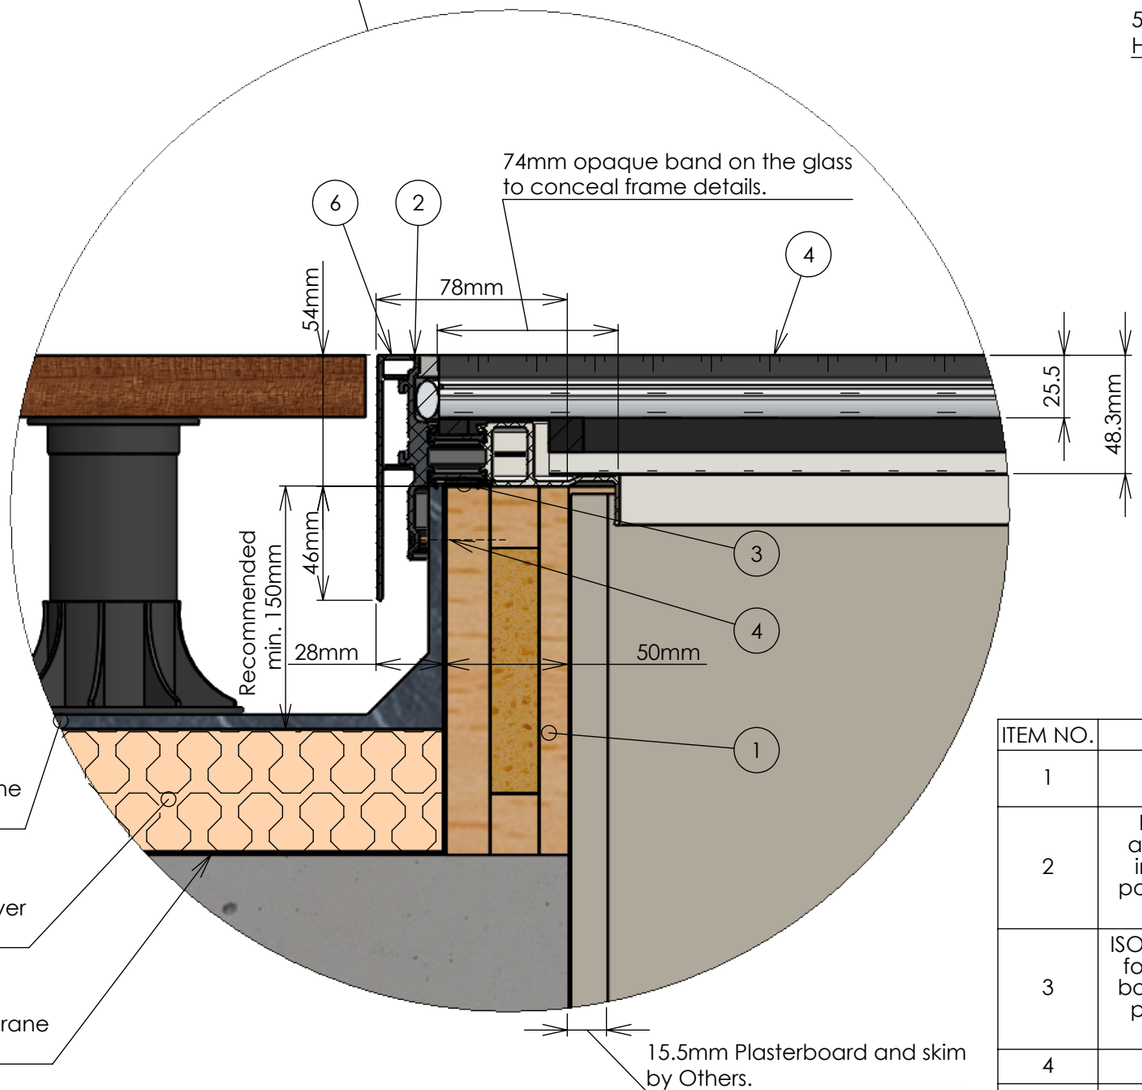

SECTION DETAIL

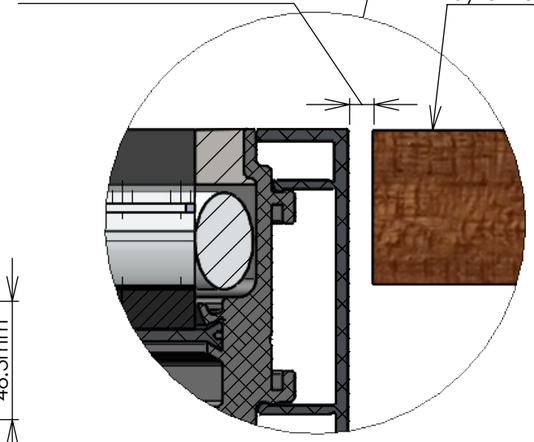

SECTION DETAIL

ITEM NO.	DESCRIPTION	QTY.
1	Fully insulated upstand 50mm wide supplied by Sunsquare Limited.	1
2	Factory glazed frame constructed from extruded aluminium profile, thermally broken with polyamide insulation sections. Supplied as standard polyester powder coated to internal 9010 (White) and external RAL 9005 (Black).	1
3	ISO BLOCO tape: A pre-compressed joint sealant tape for protection against wind drift, as well as providing both thermal and acoustic insulation while remaining permanently elastic to accommodate diurnal and other movement.	1
4	Walk-on 48.3mm insulating glass unit.	1
5	4.5x50 Wood Screw.	12
6	Extruded aluminium 'clip-on' capping profile, supplied as standard polyester powder coated to RAL 7015 (Slate Grey).	4

Customer
-

Title
Horizon with paving slab and timber decking.

Date
24/06/2015

Drawn By
WK

Material
N/A

Project
STD-1301-HORIZON (I)006 (I) Rev B

© 2014 This drawing remains the property of Sunsquare Limited and must not be copied or passed to a third party without written permission.

Sunsquare Limited
Unit D1 Drinkstone Investment Park
Kempson Way
Bury St Edmunds
Suffolk IP32 7AR
0845 226 3172

sunsquare.co.uk