

CONFIDENTIAL

SRHP 50 DL 300mm UPSTAND

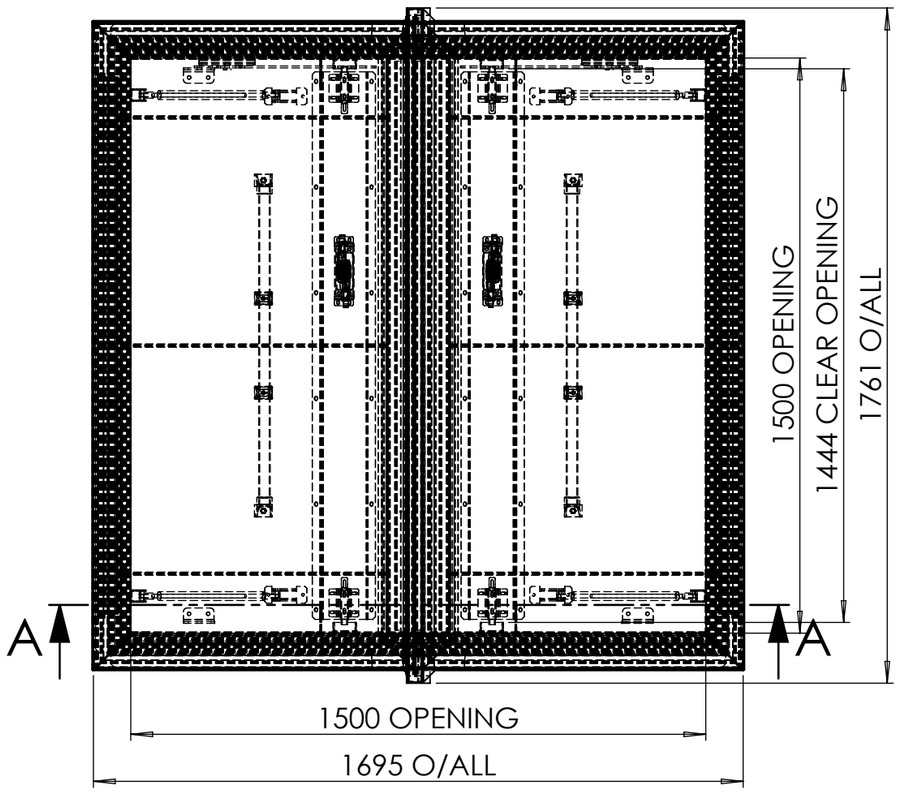


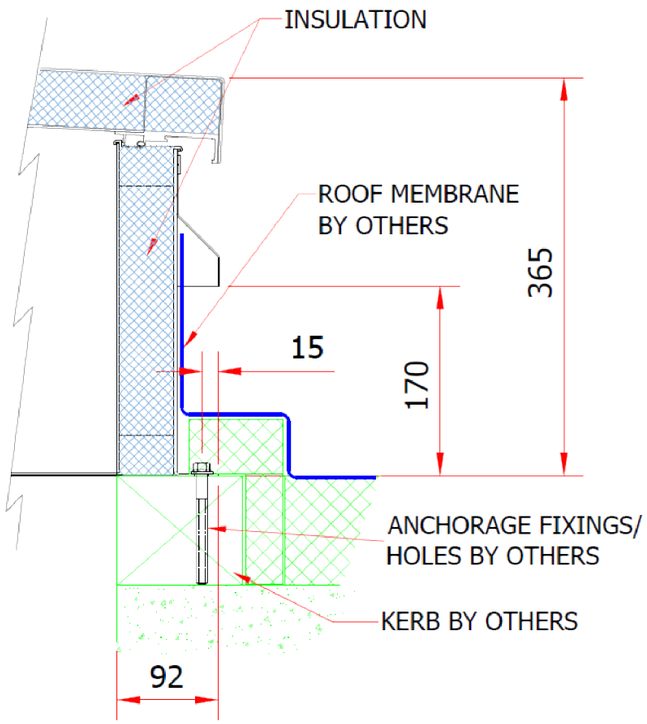


SRHP50-DL
SIZE: 1500 X 1500 mm
UPSTAND HEIGHT: 300 mm
LOCKING OPTIONS: -LO1 (INTERNAL CABLOCK)
-LO2 (INTERNAL HASP & STAPLE)
-LO4 (PADLOCKABLE EXTERNAL HANDLE)
INCLUDED AS STANDARD IF REQUIRED
MATERIAL: ALUMINIUM
INSULATION: 50mm OR 75mm INSULATION


INTERNAL COLOUR: MILL FINISH
EXTERNAL COLOUR: MILL FINISH

APPROX. WEIGHT: 111.2Kg

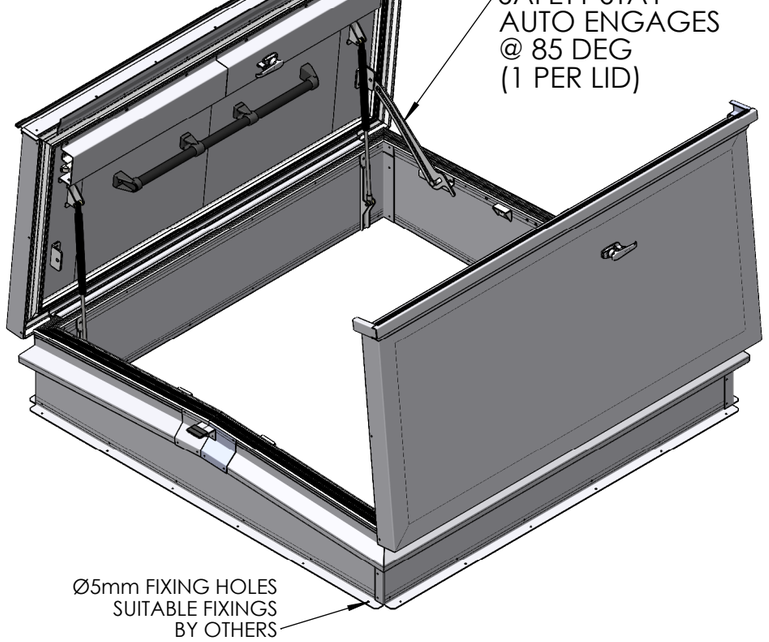

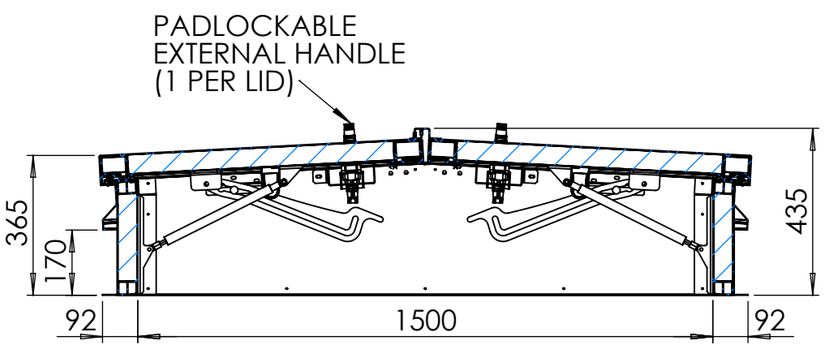

A-A
CLOSED VIEW

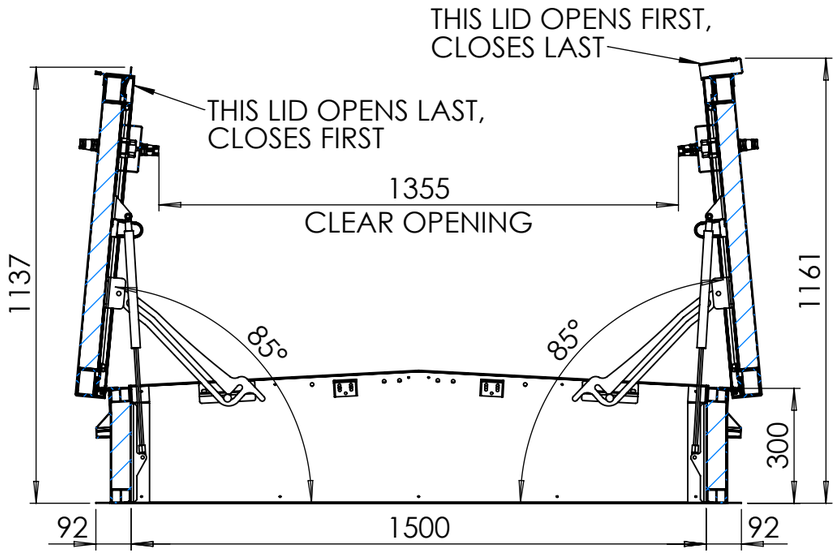

A-A
OPEN VIEW

Surepan Limited 2021. All intellectual property rights retained. This drawing and its contents are the property of Surespan Limited and must not be disclosed in part or wholley to any thir-party without the written permission of Surepan Limited

The article shown is also the subject of:
Patent rights
Registered design right
Unregistered rights
The drawing is a design document
Patent pending

SURESPAN

DIMENSIONS ARE IN MILLIMETERS U.O.S
TOLERANCES: X+/- 2mm, X.X +/- 0.2mm
DO NOT SCALE DRAWING - IF IN DOUBT ASK

A3

	NAME	DATE:
DRAWN		
CHECK'D		
APPV'D		

TITLE: SRHP50-DL 1500 X 1500 mm

DEBUR AND BREAK SHARP EDGES

MATERIAL: N/A
FINISH:
WEIGHT: 111.2 KG

DWG NO. SRH-P50-DL-1500-1500-01-0001

SCALE: 1:16
REVISION: A
STATUS:
SHEET: 1 of 1